KLEINOEDER · SCHMIDT
and ASSOCIATES

ENGINEERS — SURVEYORS — CONSULTANTS in LAND PLANNING

ELYRIA - NORWALK - MEDINA OHIO

SURVEY

Sublot(s) _____

Subd'n _____

Township COLUMBIA Tract _____

Orig. Lot(s) 72 Sec. _____

County of LORAIN State of Ohio

Corporation _____

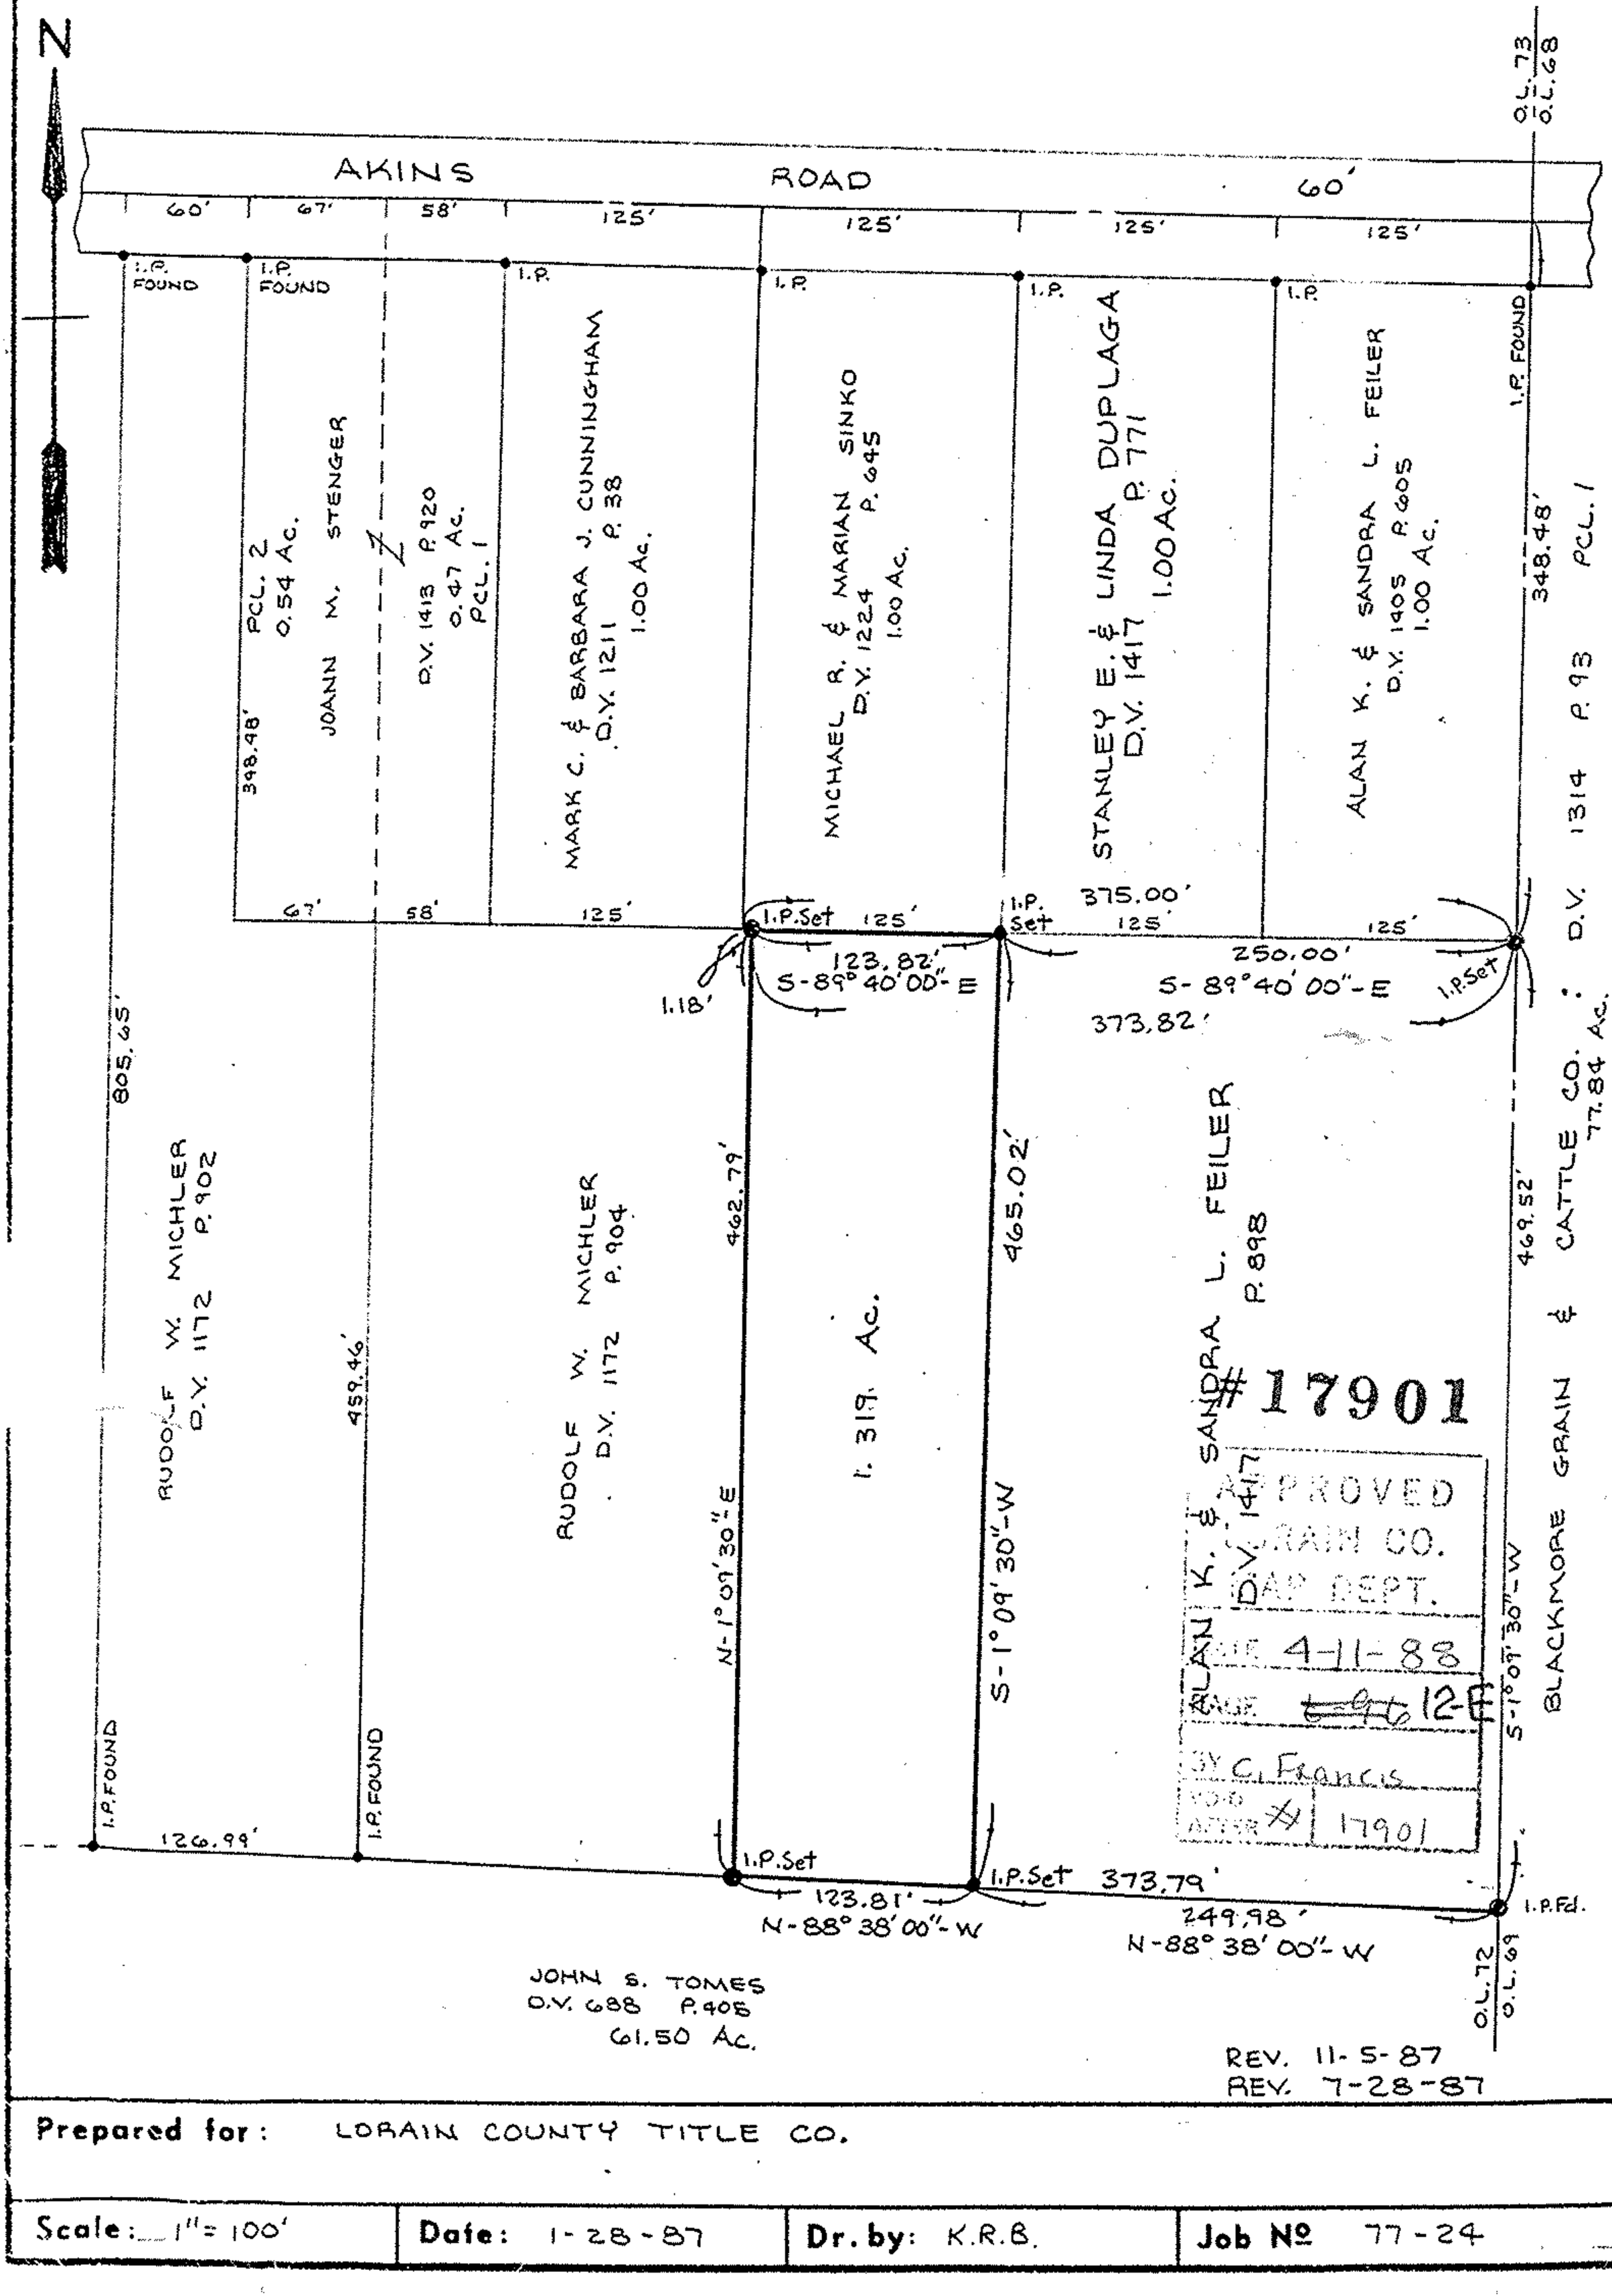

#17901

APPROVED
LORAIN CO.
D&P DEPT.
DATE 4-11-88
BY C. Francis
NO. AFFIX # 17901

REV. 11-5-87
REV. 7-28-87

Prepared for: LORAIN COUNTY TITLE CO.

Scale: 1" = 100'	Date: 1-28-87	Dr. by: K.R.B.	Job No 77-24