LINE TABLE		
LINE	BEARING	LENGTH
L1	N48°45'39"E	114.27
L2	S00°11'20"W	168.00
L3	S89°48'40"E	53.17
L4	S00°11'20"W	3.40
L5	S89°48'40"E	60.00
L6	S46°43'57"E	108.93
L7	S43°16'03"W	90.00
L8	S28°42'51"E	108.43
L9	S61°17'09"W	88.24
L10	N46°43'57"W	19.32
L11	S89°59'21"W	265.31
L12	N00°11'20"E	202.74
L13	S89°48'40"E	107.64
L14	N00°11'20"E	4.09
L15	N00°11'20"E	60.00
L16	S89°48'40"E	85.50
L17	N00°11'20"E	108.00
L18	S89°48'40"E	167.50
L19	N46°43'57"W	100.44'

CURVE TABLE						
CURVE	LENGTH	RADIUS	TANGENT	DELTA	CHORD	BEARING
C1	414.77	90.00	99.87	264°02'57"	133.71	N46°40'07"W
C2	36.67	50.00	19.21	42°01'29"	35.86	S64°20'37"W
C3	247.98	90.00	460.25	157°52'18"	176.65	N06°25'13"E
C4	26.71	25.00	14.79	61°13'12"	25.46	S41°54'20"E
C5	9.05	130.00	4.53	3°59'19"	9.05	N13°17'24"W
C6	56.87	75.00	29.88	43°26'47"	55.52	S35°05'55"W
C7	24.71	25.00	13.47	56°37'59"	23.72	N28°30'19"E
C8	39.27	25.00	25.00	90°00'00"	35.36	N44°48'40"W
C9	39.27	25.00	25.00	90°00'00"	35.36	N44°48'40"W
C10	49.15	25.00	37.51	112°38'27"	41.61	S56°30'33"W
C11	24.67	69.16	12.47	20°26'18"	24.54	S56°57'05"E
C12	121.19	60.00	95.51	115°43'36"	101.61	N72°00'06"W

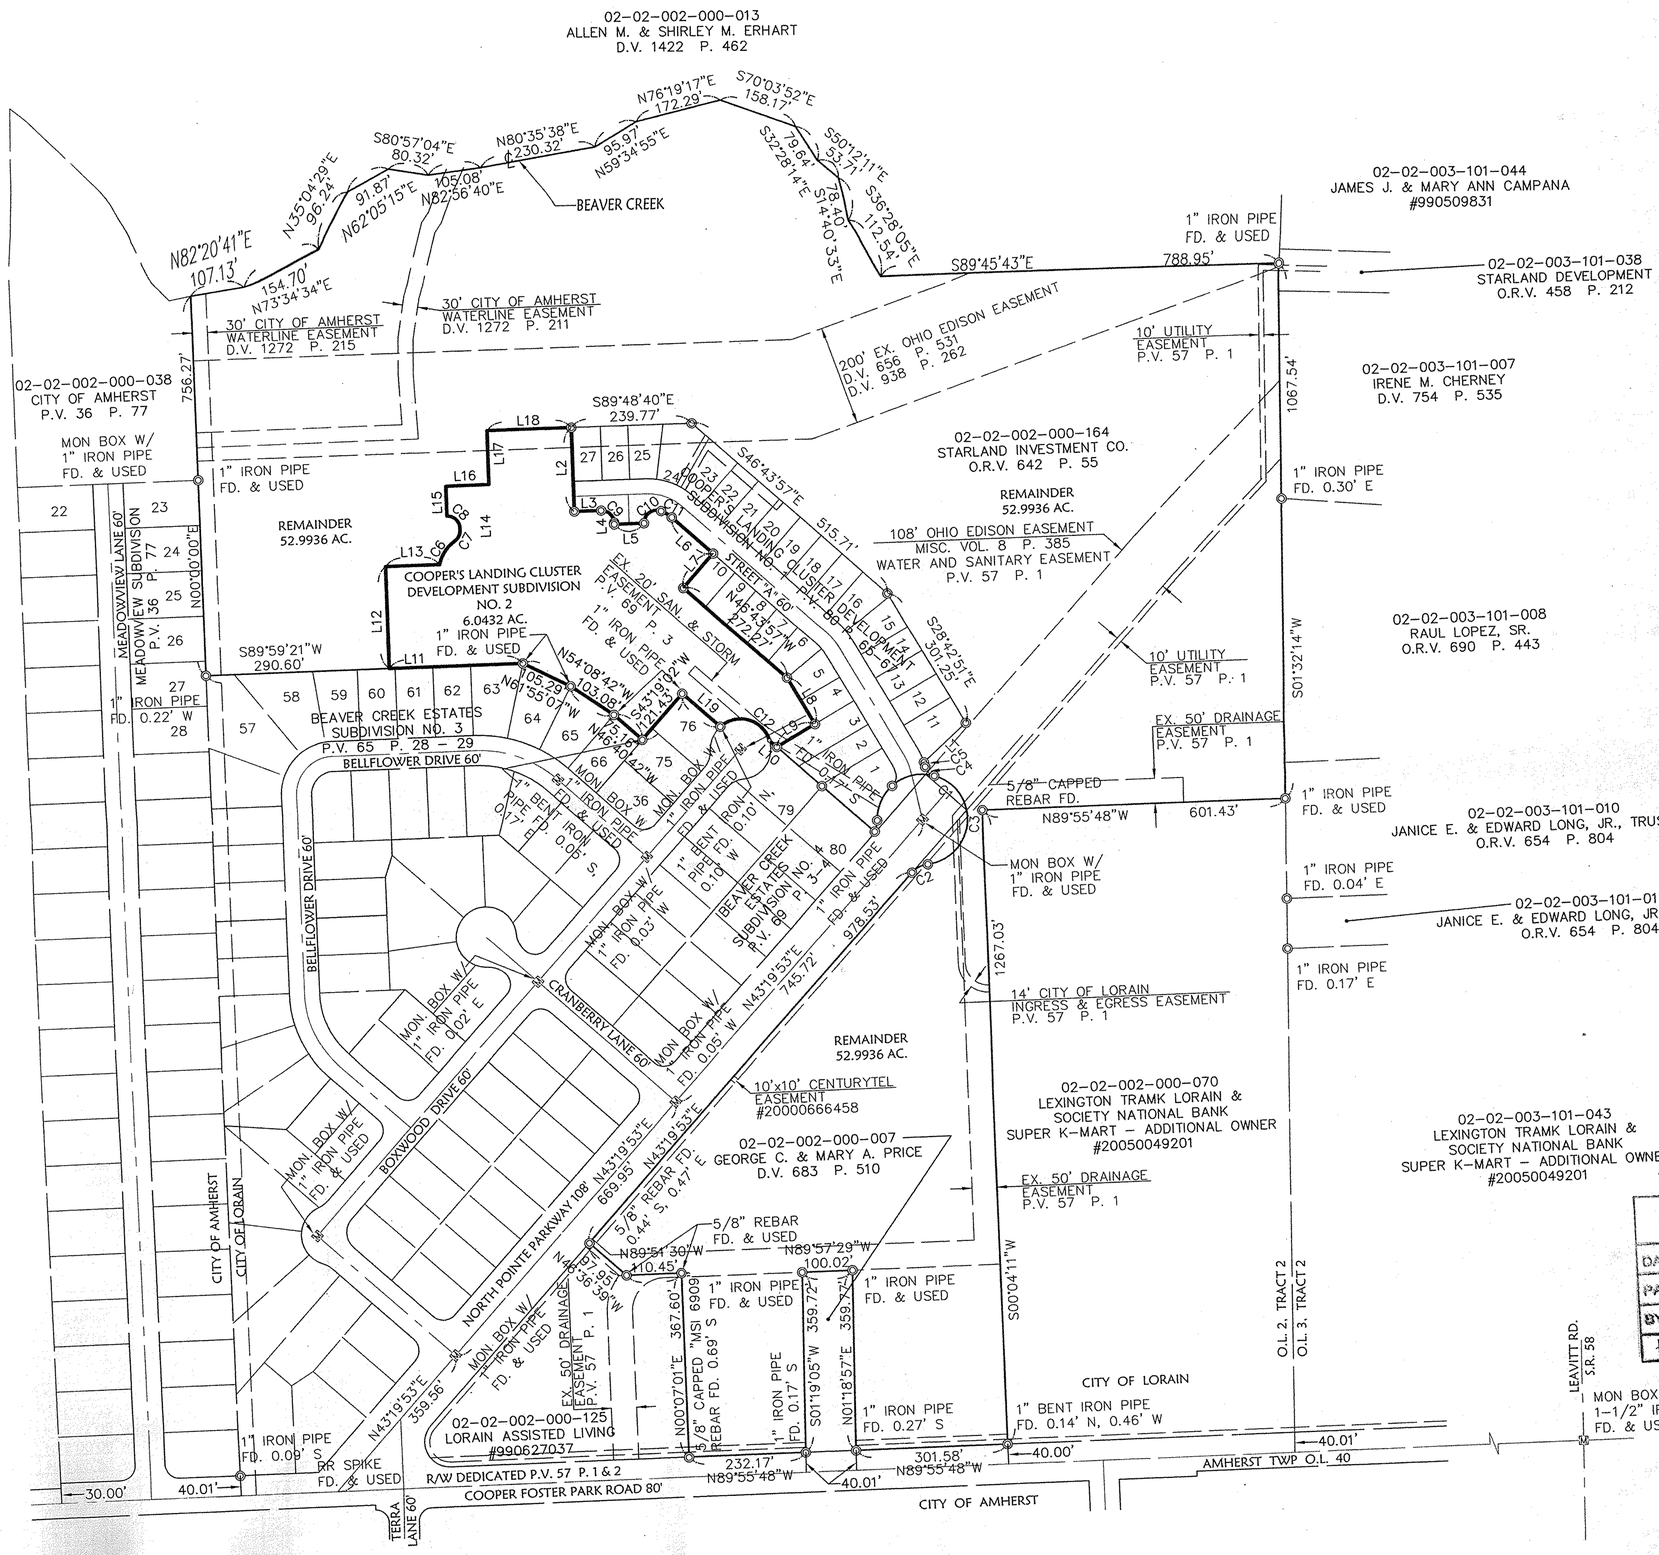

150 0 150 300
SCALE IN FEET
SCALE: 1" = 150'

LEGEND

- EXISTING MONUMENT BOX
- IRON PIPE/ IRON PIN/ 5/8" x 30" KS CAPPED PIN FOUND LABELED "KS ASSOCS INC PROP MARKER"
- PROPOSED MONUMENT BOX
- 5/8" x 30" KS CAPPED PIN SET LABELED "KS ASSOCS INC PROP MARKER"
- R.R SPIKE FOUND

BY	DESCRIPTION	DATE

REVISIONS

DATE: 01-22-03
DRAWN BY: DAM
CH'D BY:
DWG. NAME: 2-PLAT02
PATH: R:\02192\LD01\CONTROL

KS ASSOCIATES, INC.
260 Burns Road, Suite 100
Elyria, Ohio 44035
Phone (440) 365-5730
Fax: (440) 365-5740
mail@ksassoc.com

RECORD PLAT
COOPER'S LANDING CLUSTER
DEVELOPMENT SUBDIVISION NO. 2

SHEET 2

JOB 021

R:\02000\02192\dwg\CONTROL\dwg\2-PLAT02.dwg 3/1/2005 4:13:15 PM EST