PPN. 10-00-012-000-043, -166, -167
Split # 01-00761
pg 10-00-012-E

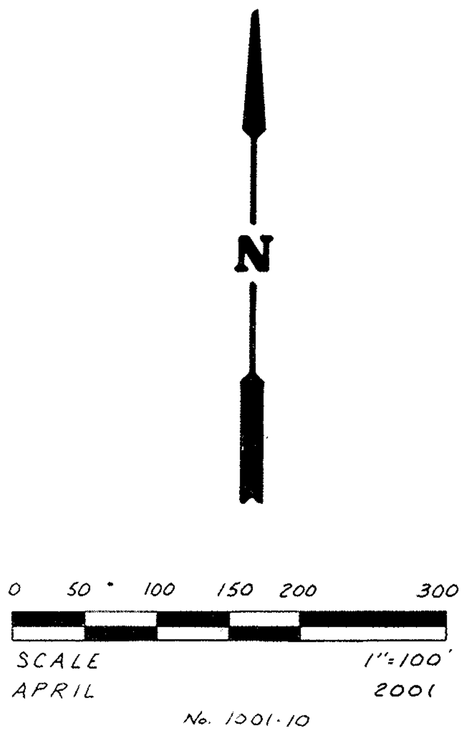

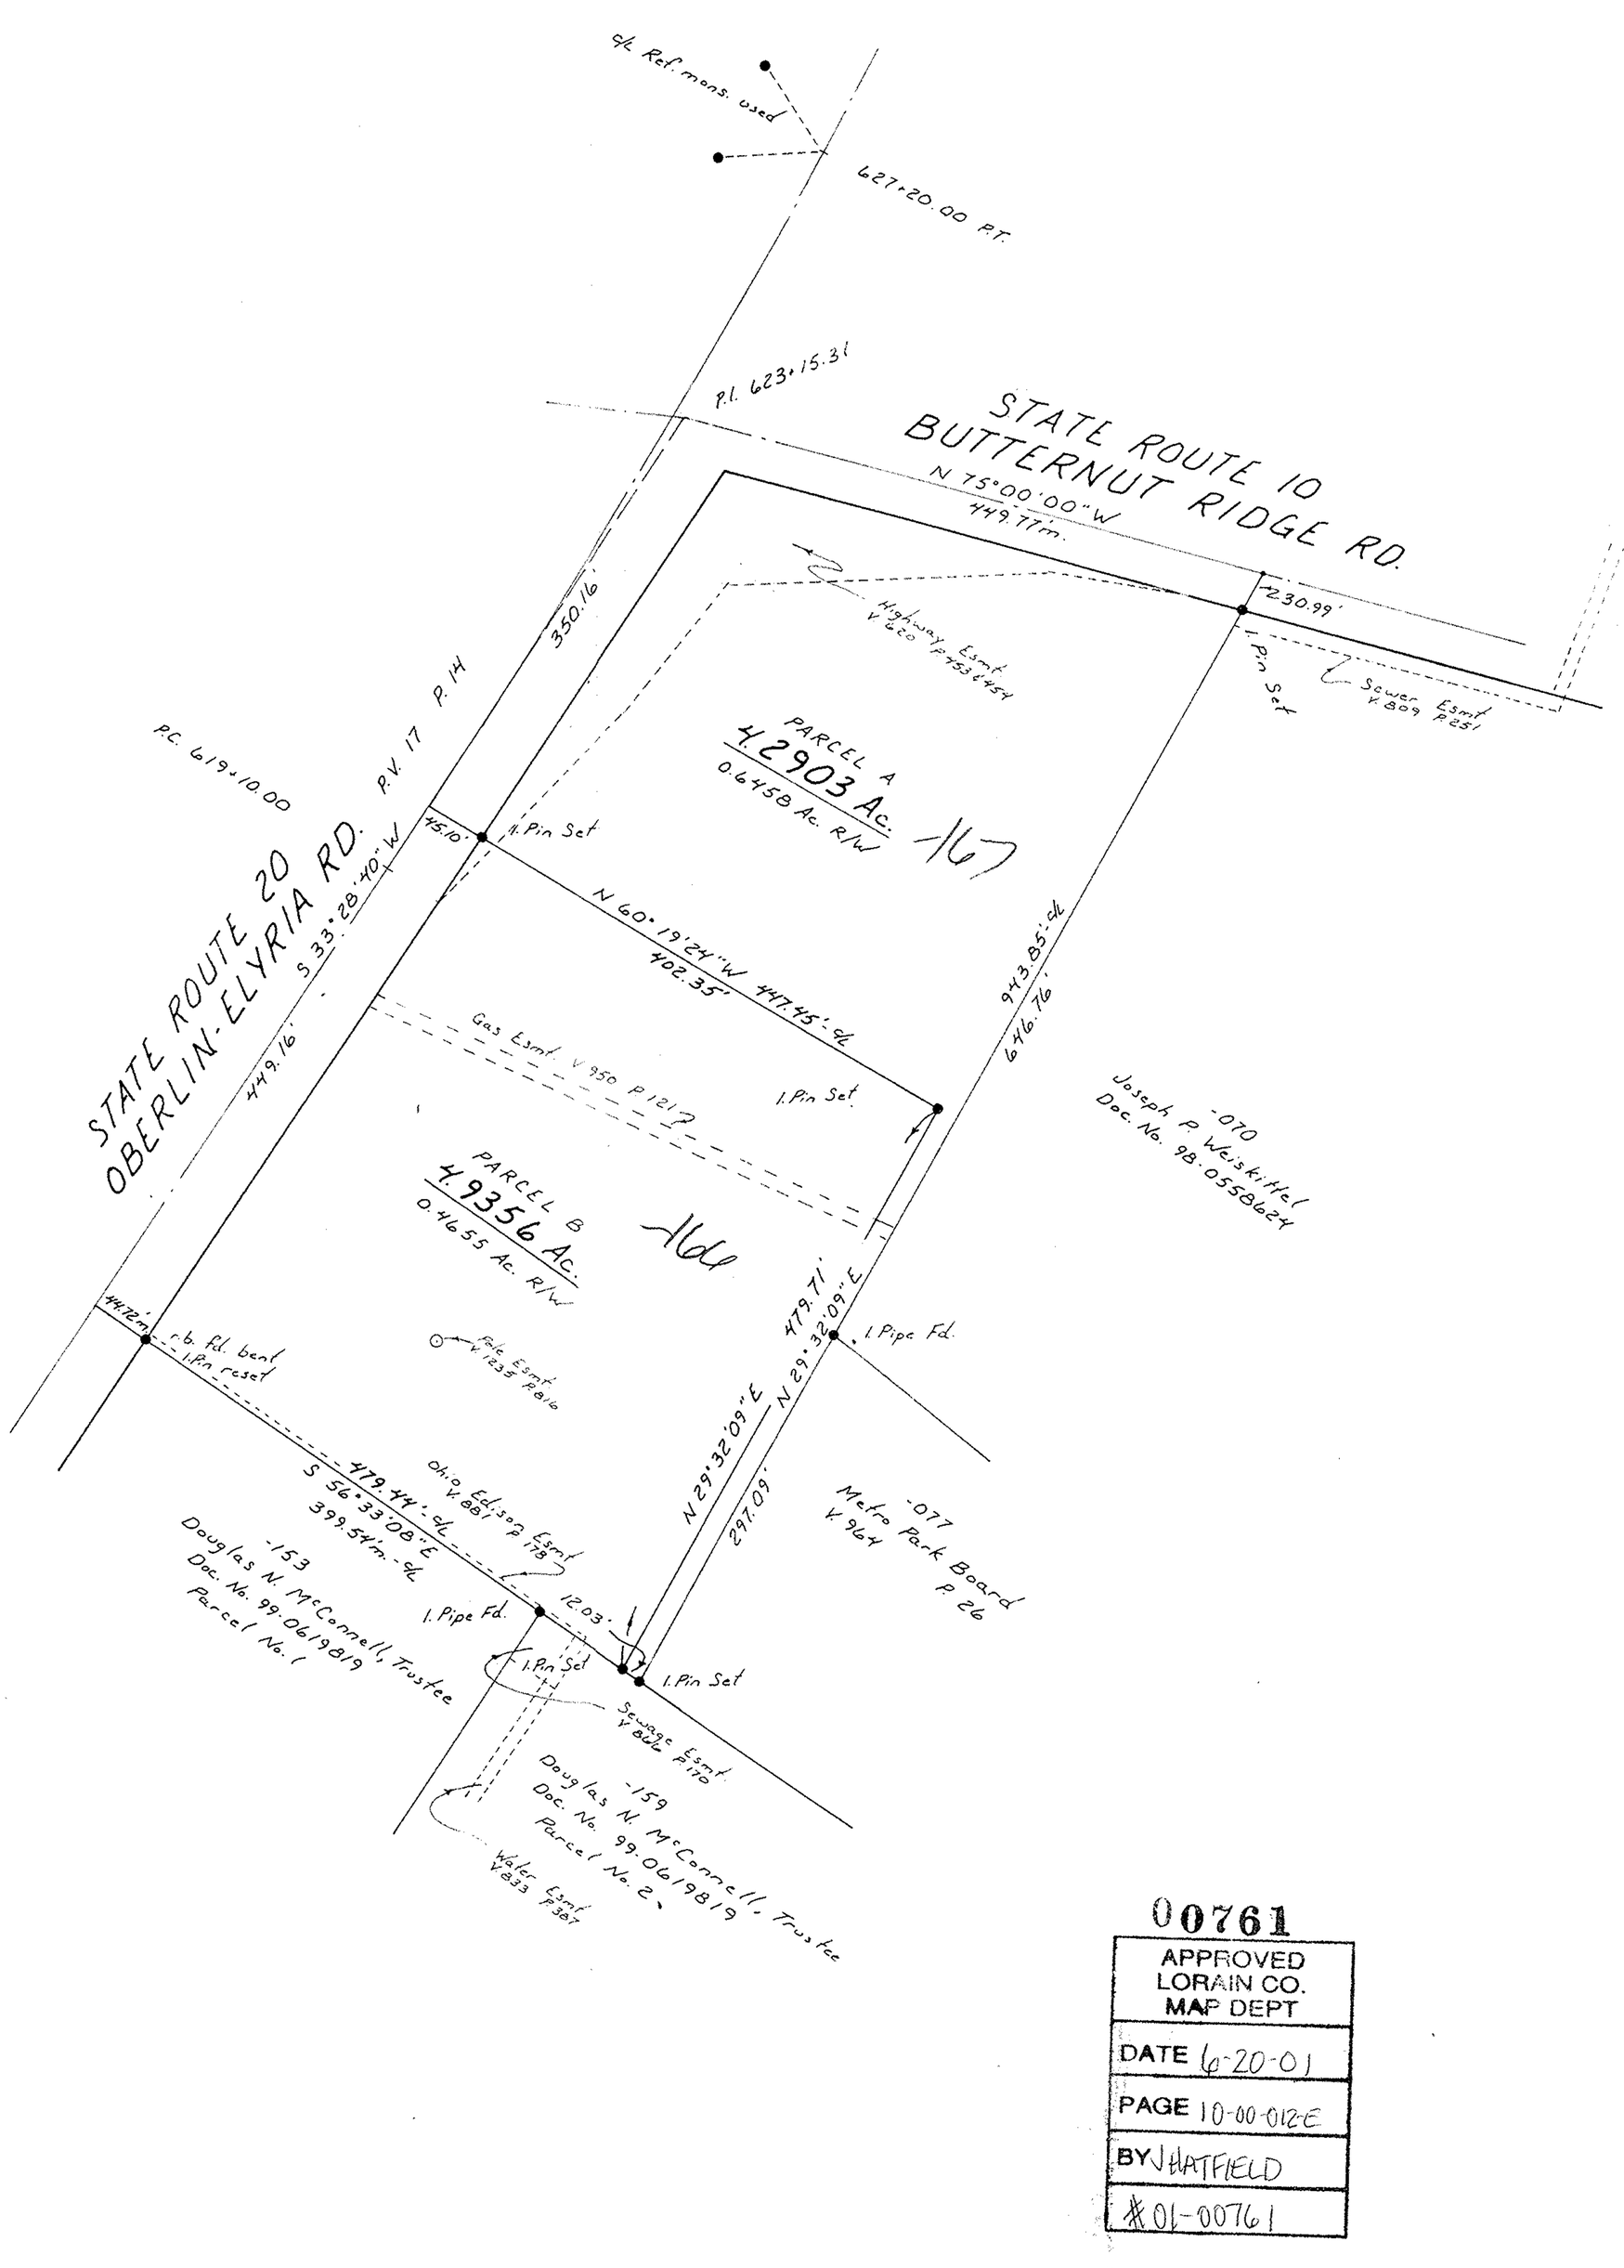

00761
APPROVED
LORAIN CO.
MAP DEPT
DATE 6-20-01
PAGE 10-00-012-E
BY JHATFIELD
01-00761

Rev. 5-1-01 12' Strip, Gas Esmt. V 950 P 121

STATE OF OHIO
RICHARD D. CARLSON
7496
REGISTERED SURVEYOR

BOUNDARY SURVEY FOR

Q. & E. TRUCKING

COUNTY OF LORAIN STATE OF OHIO
CARLISLE TOWNSHIP SECTION 12

BY

CARLSON SURVEYS
440-926-0200

Job No. 1001-10