200 0 200 400 600
GRAPHIC SCALE - FEET

DIMENSIONS SHOWN ON THIS PLAT ARE EXPRESSED IN FEET AND DECIMAL PARTS THEREOF. ALL BEARINGS ARE TO AN ASSUMED MERIDIAN AND ARE USED TO INDICATE ANGLES ONLY. PERMANENT MONUMENTS WERE FOUND OR SET AT ALL POINTS INDICATED HEREON, ALL OF WHICH I CERTIFY TO BE CORRECT.

STATE OF OHIO THOMAS A. SIMON S-7775 REGISTERED PROFESSIONAL SURVEYOR

THOMAS A. SIMON
REG. PROFESSIONAL SURVEYOR
NO. S-7775

BASIS OF BEARINGS IS THE CENTERLINE OF NORTH RIDGE ROAD (NORTH 60°25'31" EAST).

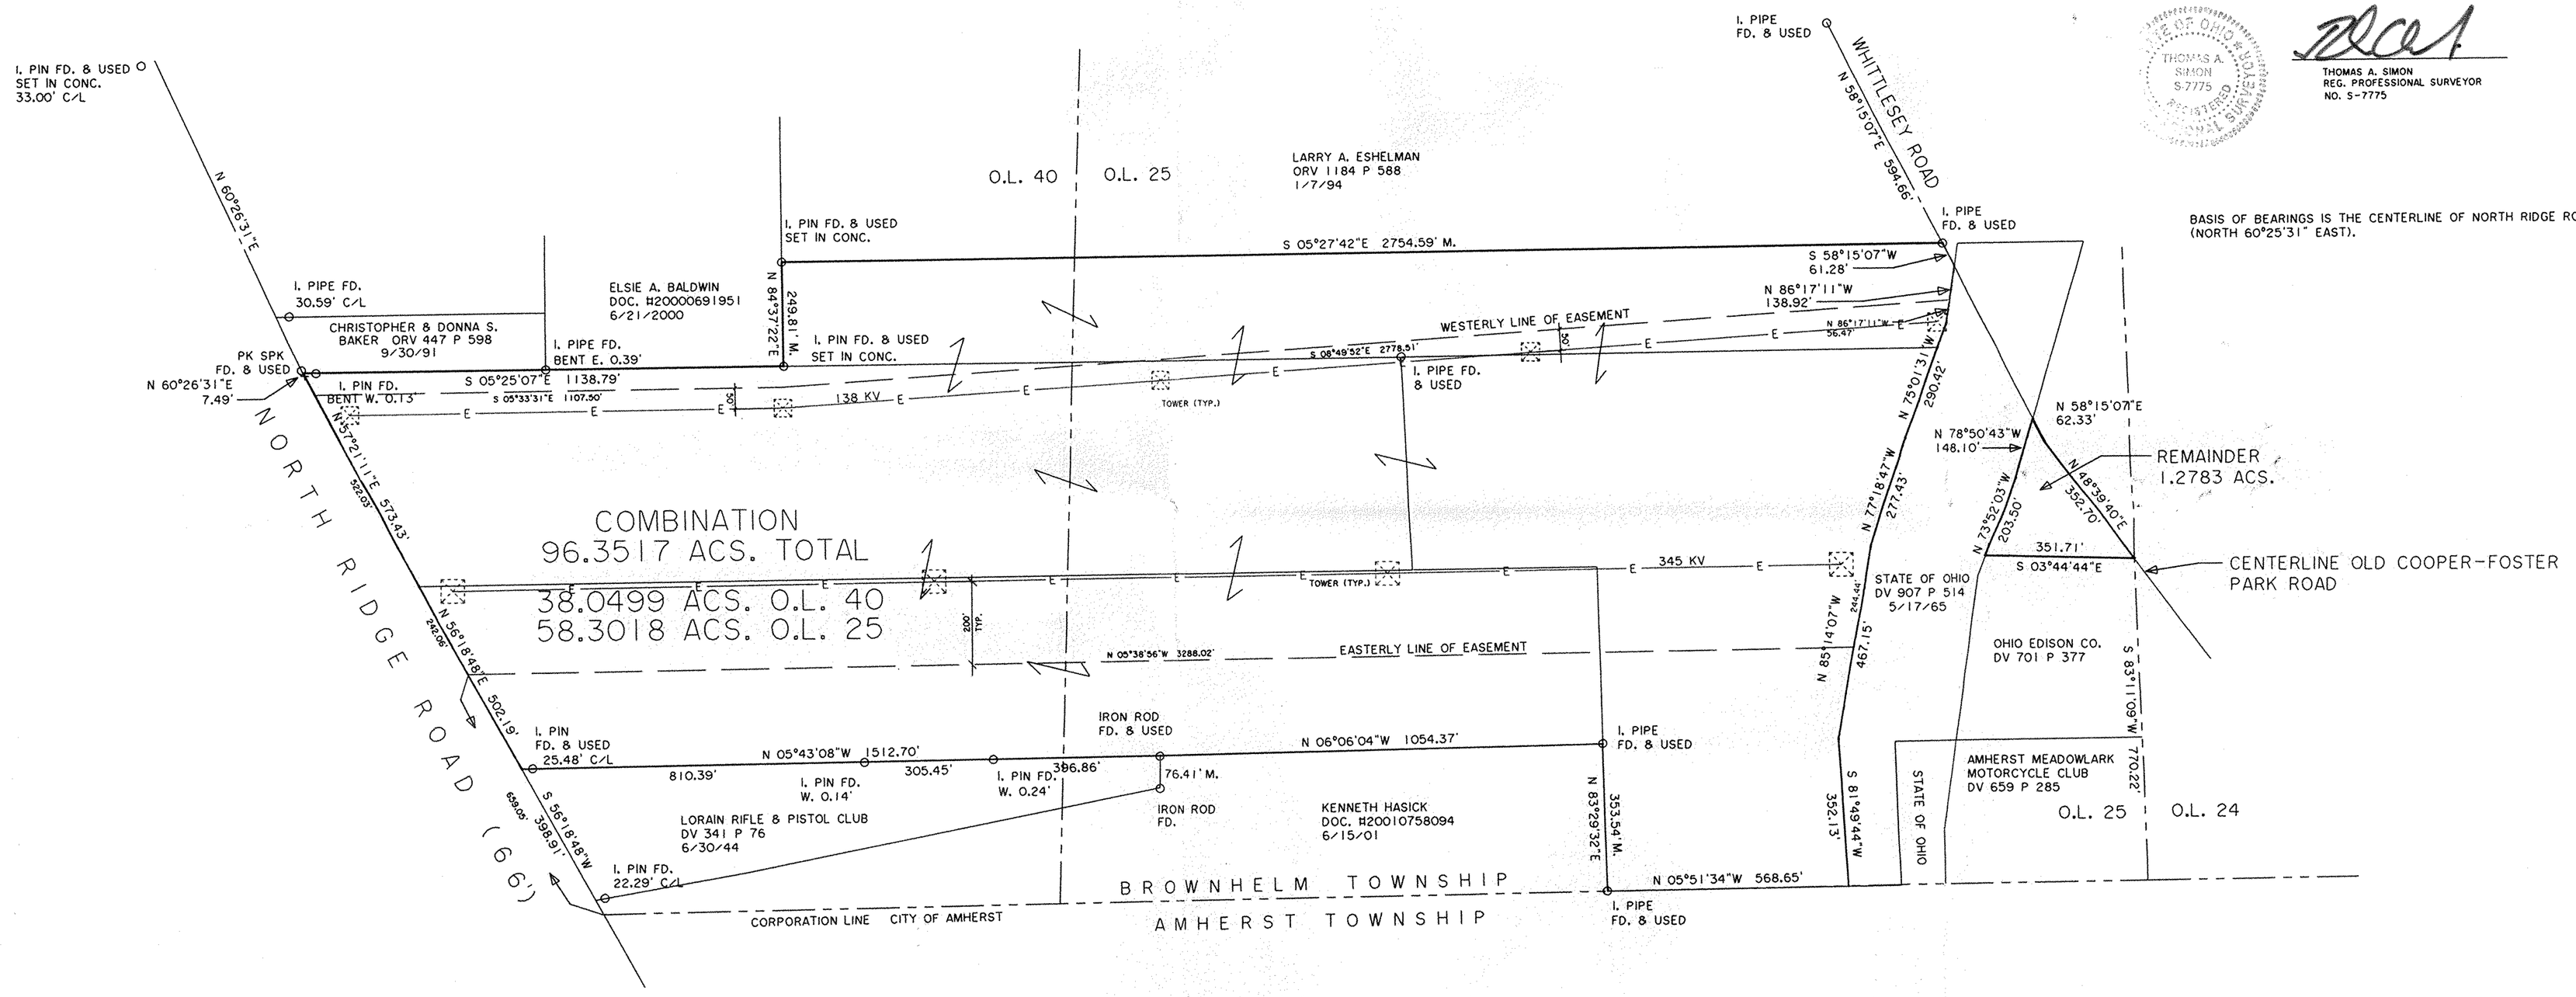

APPROVED LORAIN CO. MAP DEPT. DATE 7-18-05 PAGE 1-00-025-B BY JHatfield #05-0955 No 01955

THOMAS SIMON & ASSOCIATES, INC.
PROFESSIONAL LAND SURVEYORS

COBBLESTONE CORNER PROFESSIONAL CENTER
39049 CENTER RIDGE ROAD
NORTH RIDGEVILLE, OHIO 44039
(440) 327-2925
FAX 327-2964

PLAT OF SURVEY FOR FIRST ENERGY LORAIN RIFLE & PISTOL CLUB

BEING KNOWN AS PARTS OF ORIGINAL BROWNHELM TOWNSHIP LOT NOS. 25 AND 40

COUNTY OF LORAIN STATE OF OHIO

APRIL, 2005 SCALE: 1" = 200'

Split #1955
PPN. 01-00-025.000-026 → 028
01-00-040.000-021

JOB NO. 2005-017