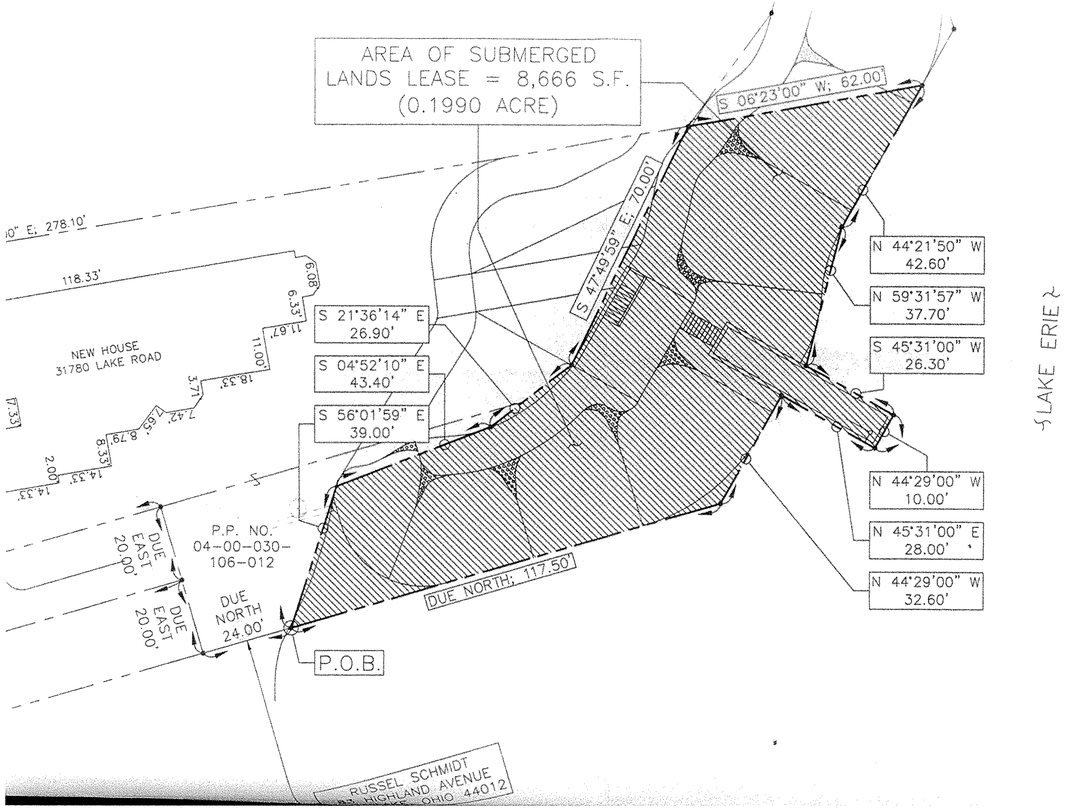

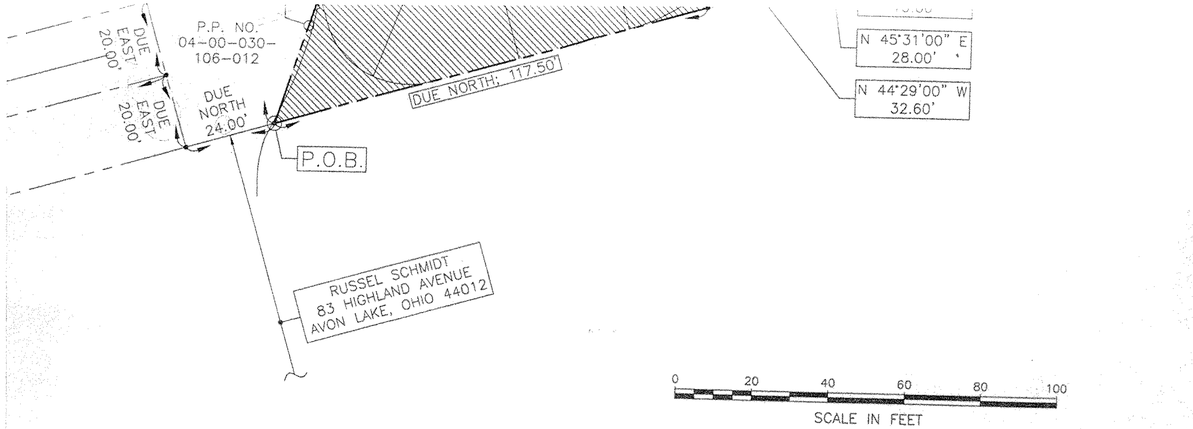

SUBMERGED LANDS LEASE PLAT PLAN

SCALE: 1"= 20'

TITLE: SUBMERGED LANDS LEASE PLAT PLAN

PROJECT: NEW ARMOR STONE REVETMENT & PIER AT 31780 LAKE ROAD, AVON LAKE, OHIO

STATE OF OHIO — M.G. HURA No. 4712 — REGISTERED PROFESSIONAL SURVEYOR

MATRIX ENGINEERING INC.
16817 MADISON AVENUE, LAKEWOOD, OHIO 44107

SCALE: 1"= 20'	DATE: 06-22-01
DRAWN BY: O.C.J.	SHEET No:
APPROVED BY: J.S.M.	DRAWING No: 1343-SLL1

RECEIVED
JUN 25 2001