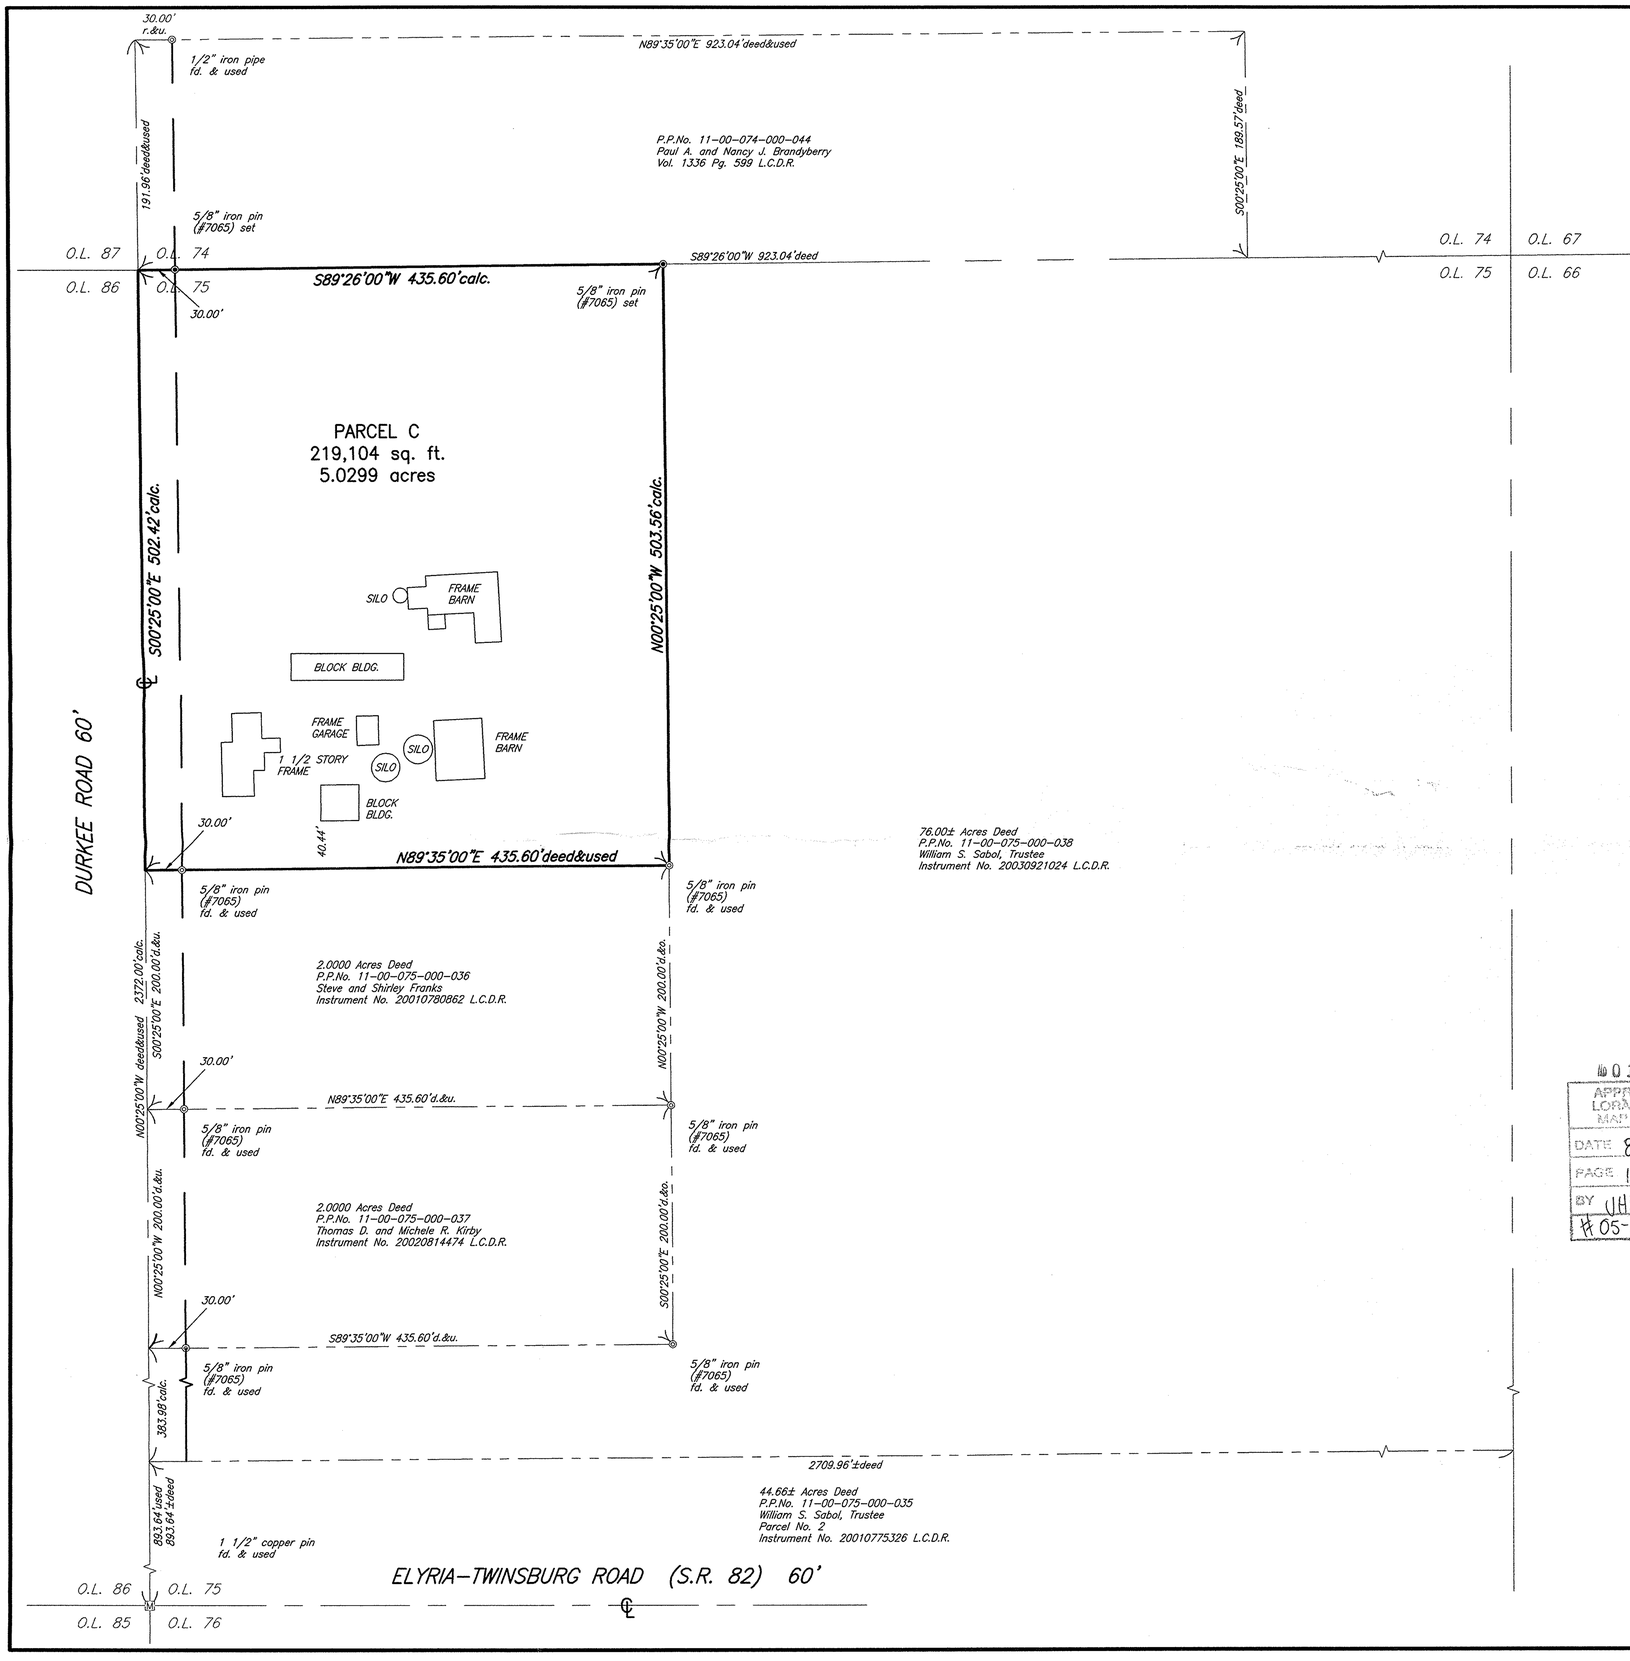

NORTH

GRAPHIC SCALE

60 0 30 60

1 INCH = 60 FT.

Situated in the Township of Eaton, County of Lorain, State of Ohio and known as being part of Original Eaton Township, Lot No. 75.

REV NO	DATE	DESCRIPTION	BY

JOB NO 12249A	SCALE 1"=60'		
DRAWN BY FJT	CHK'D BY		
DWG NAME 12249A-pp1	DATE JUNE,2005		

NEFF & ASSOCIATES
A PROFESSIONAL CORPORATION
ENGINEERS • PLANNERS
LANDSCAPE ARCHITECTS
SURVEYORS
6405 York Road Parma Heights, Ohio 44130
(440) 884-3900 FAX: (440) 884-4443

WILLIAM S. SABOL, TRUSTEE

PLAT OF SURVEY AND PARTITION

EATON TOWNSHIP, OHIO

APPROVED
LORAIN CO.
MAP DEPT
DATE 8-15-05
PAGE 11-B
BY JHatfield
05-01982

Distances shown hereon are given in feet and decimal parts thereof. Bearings shown hereon are to a deed meridian and are used to denote angles only.

I hereby state to the best of my professional knowledge, information and belief, all to be correct.

Thomas J. Neff, Jr.
Registered Surveyor No. 7065-Ohio

06-27-05
Date

STATE OF OHIO
THOMAS J. NEFF, JR.
S-7065
REGISTERED
PROFESSIONAL SURVEYOR

SHEET NO.
1 OF 1

N:\Dwg\12249\12249A-pp1.dwg, Layout1, 6/27/2005 1:25:34 PM