MAP OF SURVEY, LOT SPLIT AND ASSEMBLY

PREPARED FOR

MARGARET L. PEAK

SITUATED IN THE TOWNSHIP OF EATON, COUNTY OF LORAIN, STATE OF OHIO AND BEING KNOOWN AS PART OF ORIGINAL EATON TOWNSHIP LOT 70 AND BEING ALL OFF THOSE LANDS DEEDED TO MARGARET L. PEAK IN DEED O.R. VOLUME 438, PAGE 292 OF LORAIN COUNTY DEED RECORDS.

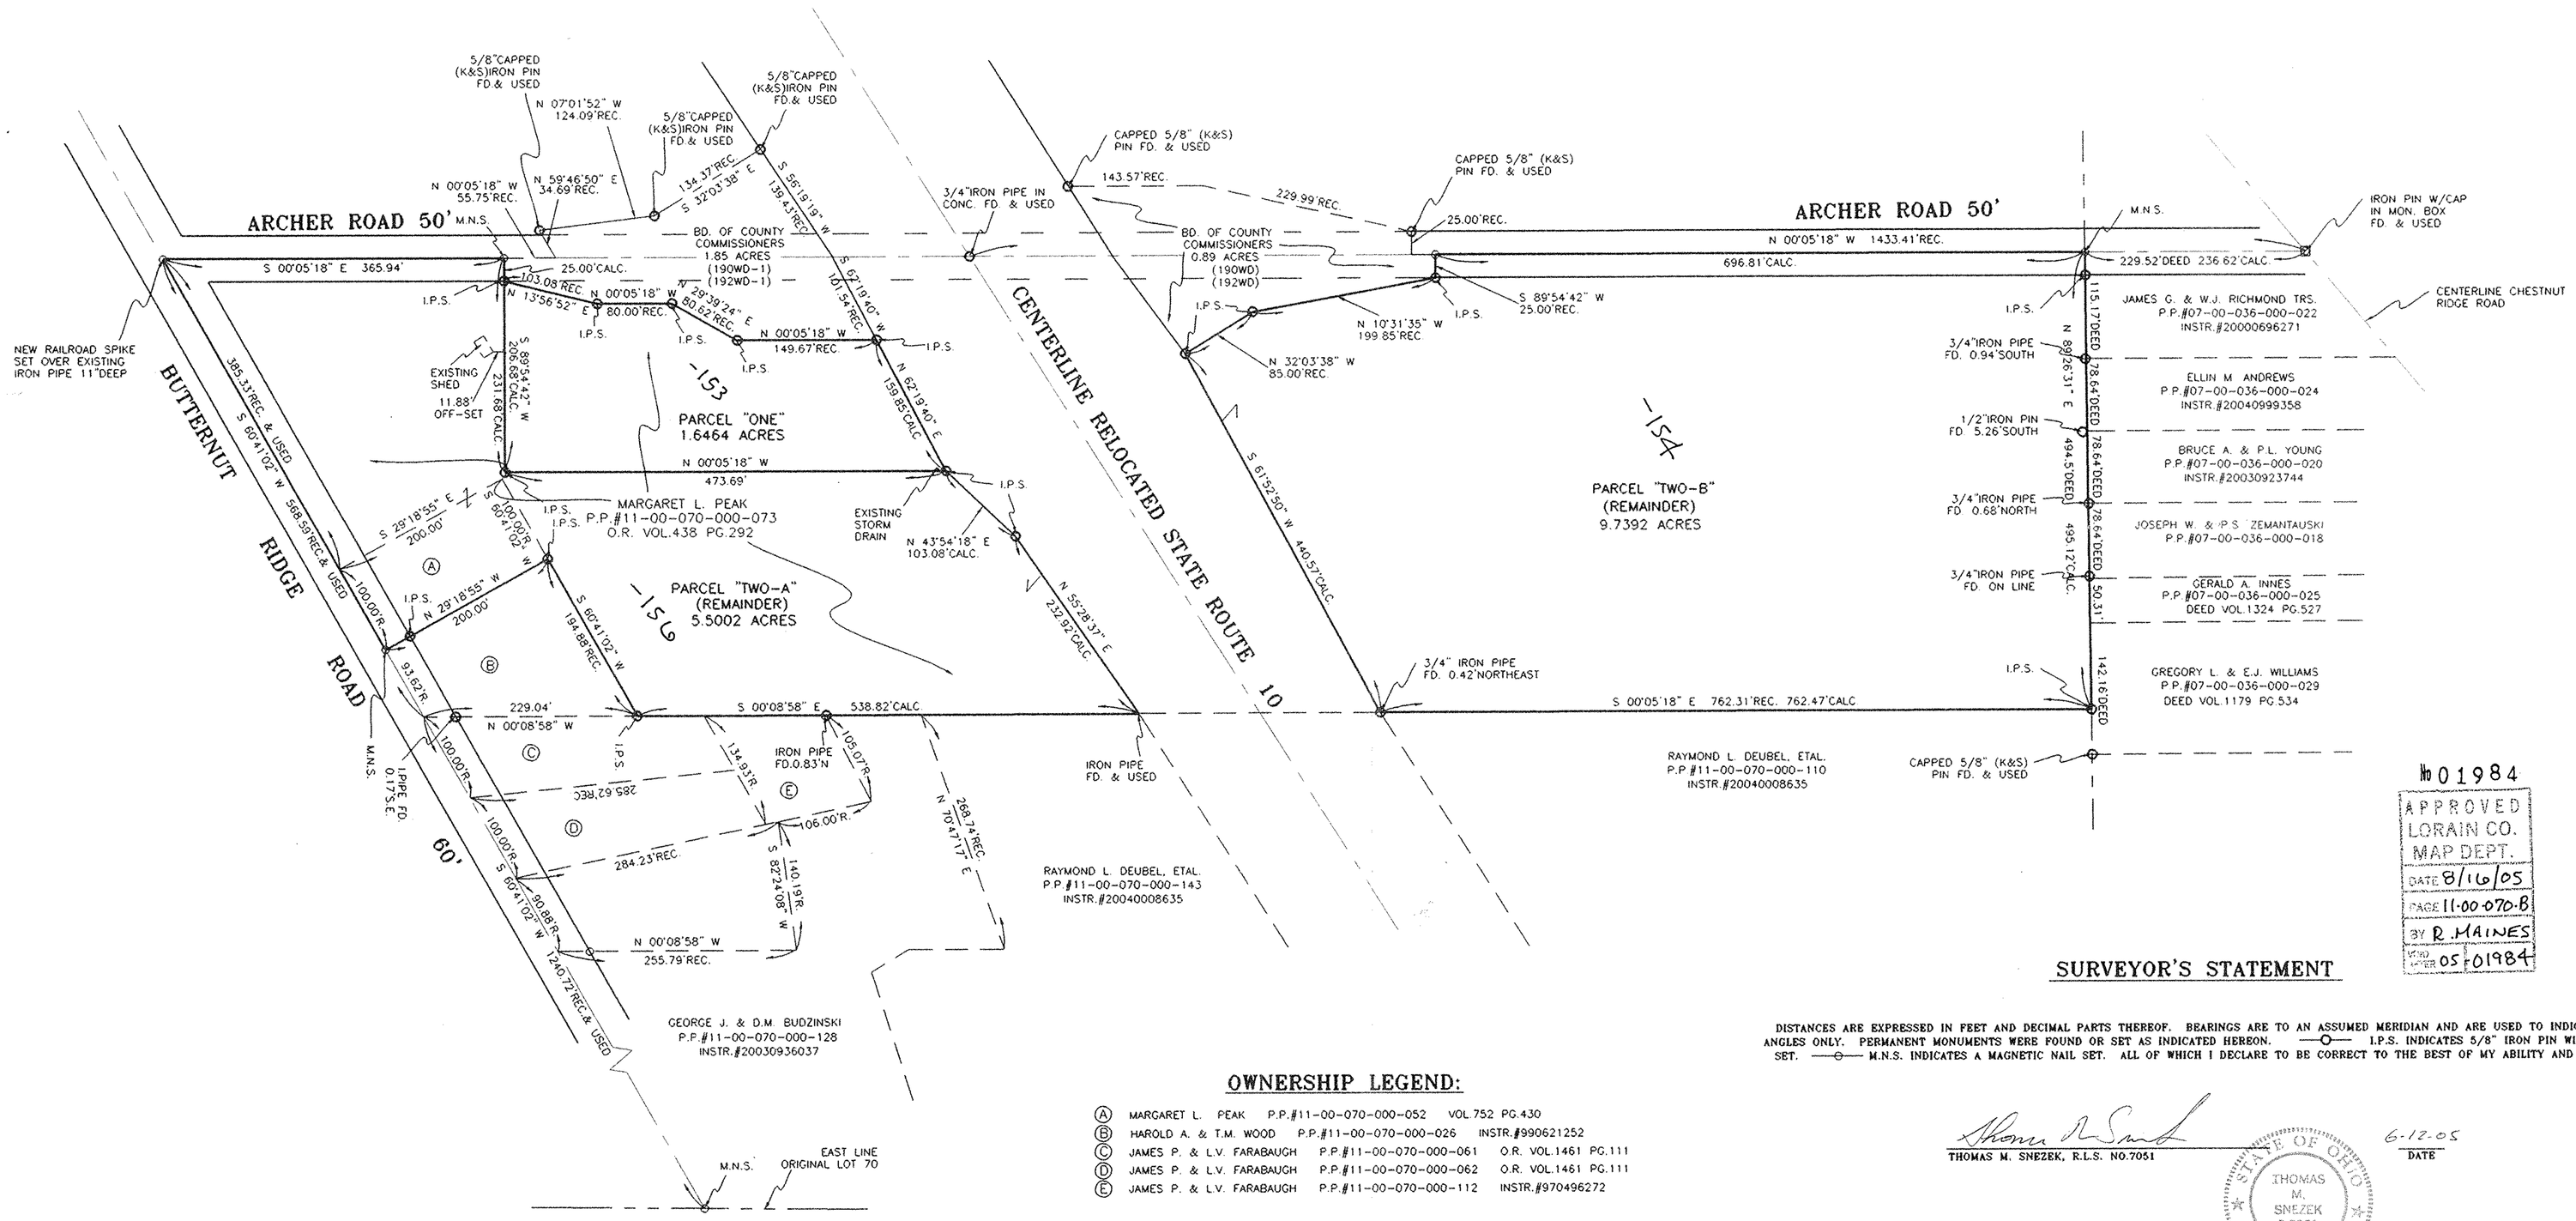

№ 01984
APPROVED
LORAIN CO.
MAP DEPT.
DATE 8/16/05
PAGE 11-00-070-B
BY R. MAINES
VOL. 05 FOL. 01984

SURVEYOR'S STATEMENT

DISTANCES ARE EXPRESSED IN FEET AND DECIMAL PARTS THEREOF. BEARINGS ARE TO AN ASSUMED MERIDIAN AND ARE USED TO INDICATE ANGLES ONLY. PERMANENT MONUMENTS WERE FOUND OR SET AS INDICATED HEREON. —O— I.P.S. INDICATES 5/8" IRON PIN WITH CAP SET. —⊖— M.N.S. INDICATES A MAGNETIC NAIL SET. ALL OF WHICH I DECLARE TO BE CORRECT TO THE BEST OF MY ABILITY AND BELIEF.

THOMAS M. SNEZEK, R.L.S. NO.7051

6-12-05
DATE

STATE OF OHIO
THOMAS M. SNEZEK S-7051
SURVEYOR

OWNERSHIP LEGEND:

- (A) MARGARET L. PEAK P.P.#11-00-070-000-052 VOL.752 PG.430
- (B) HAROLD A. & T.M. WOOD P.P.#11-00-070-000-026 INSTR.#990621252
- (C) JAMES P. & L.V. FARABAUGH P.P.#11-00-070-000-061 O.R. VOL.1461 PG.111
- (D) JAMES P. & L.V. FARABAUGH P.P.#11-00-070-000-062 O.R. VOL.1461 PG.111
- (E) JAMES P. & L.V. FARABAUGH P.P.#11-00-070-000-112 INSTR.#970496272

PREPARED BY:

THOMAS M. SNEZEK, R.L.S. #7051
3496 COLLETTA LANE CLEVELAND, OHIO
(216) 671-4902 44111

PROJECT#0513 6/10/05