LOT SPLIT

FOR

P.P. #. 05-00-065-000-034

SITUATED IN THE TOWNSHIP OF AMHERST,
COUNTY OF LORAIN AND STATE OF OHIO

80 0 80

Scale: 1" = 80'

- ○ I PIN/PIPE FD.
- ● I. P. SET OR TO BE SET
- ✕ P.K. NAIL SET

AMHERST TOWNSHIP TRUSTEES:

DENNIS L. ABRAHAM

NEAL LYNCH

DAVID URIG

AMHERST TOWNSHIP CLERK:

JOHN KOVAL

AMHERST TOWNSHIP ZONING INSPECTOR:

DON GARGAS

OWNER:

NATALIE J. YACOBOZZI

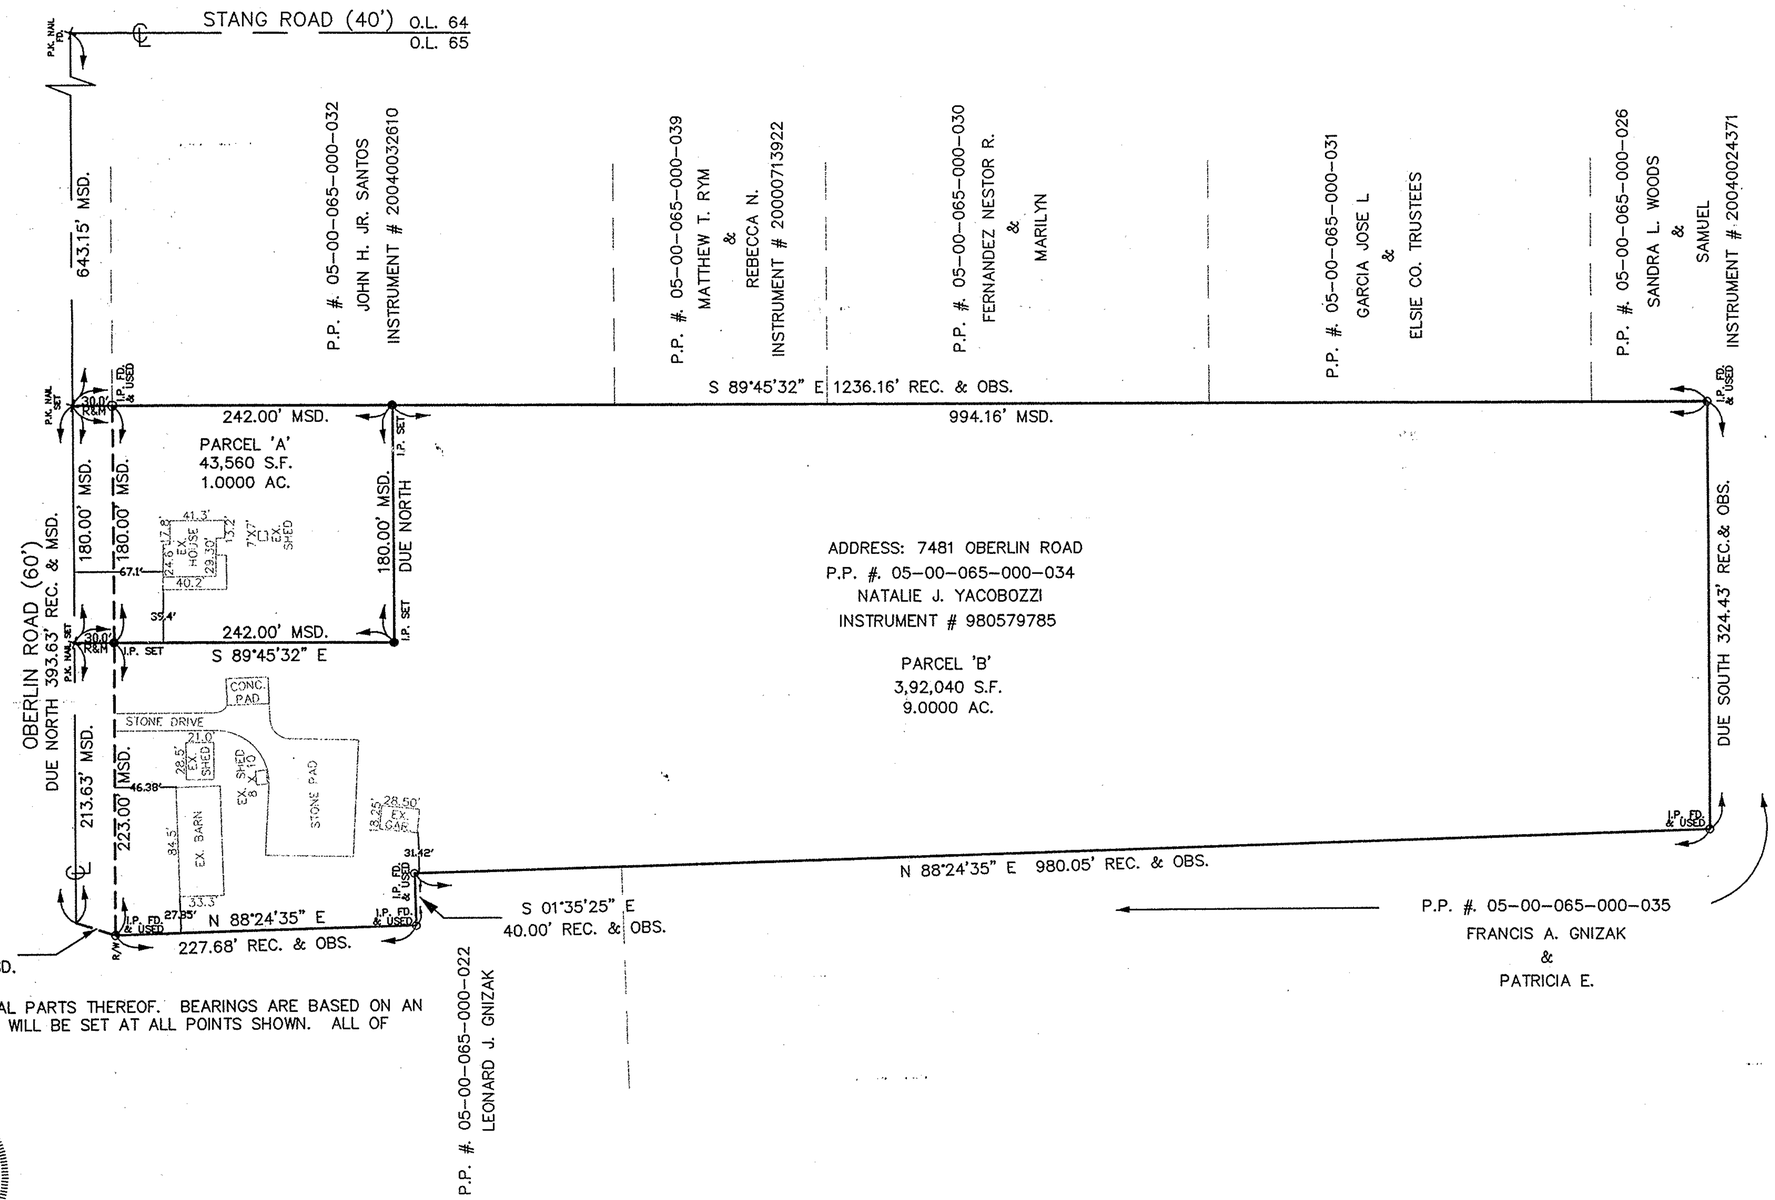

CERTIFICATE:

DISTANCES ARE SHOWN IN FEET AND DECIMAL PARTS THEREOF. BEARINGS ARE BASED ON AN ASSUMED MERIDIAN. IRON PINS ARE SET OR WILL BE SET AT ALL POINTS SHOWN. ALL OF WHICH I BELIEVE TO BE CORRECT.

STATE OF OHIO
EHTESHAM M. SUHAIL 7806
REGISTERED PROFESSIONAL SURVEYOR

EHTESHAM M. SUHAIL, P.S. 7806

Suhail & Suhail, Inc.
Consulting Engineers & Surveyors
8401 Chagrin Road, Suite 17
Chagrin Falls, Ohio 44023
(440) 708-1330 Fax: (440) 708-1334

DR. BY MFA
CHK. BY MA
DATE JUNE 17, 2005
SCALE 1" = 80'

LOT SPLIT
FOR
FOR P.P. # 05-00-065-000-034

PREPARED FOR
NATALIE J. YACOBOZZI

S&S JOB NO.	SHEET NO.
05109	1 OF 1