MAP OF SURVEY, LOT SPLIT AND ASSEMBLY

PREPARED FOR

RICHARD P. & DEBORAH R. POLCYN

AND

MICHAEL R. & KATHY BERCHIN

SITUATED IN THE TOWNSHIP OF HUNTINGTON, COUNTY OF LORAIN, STATE OF OHIO
AND BEING KNOWN AS PART OF ORIGINAL HUNTINGTON TOWNSHIP TRACT 12

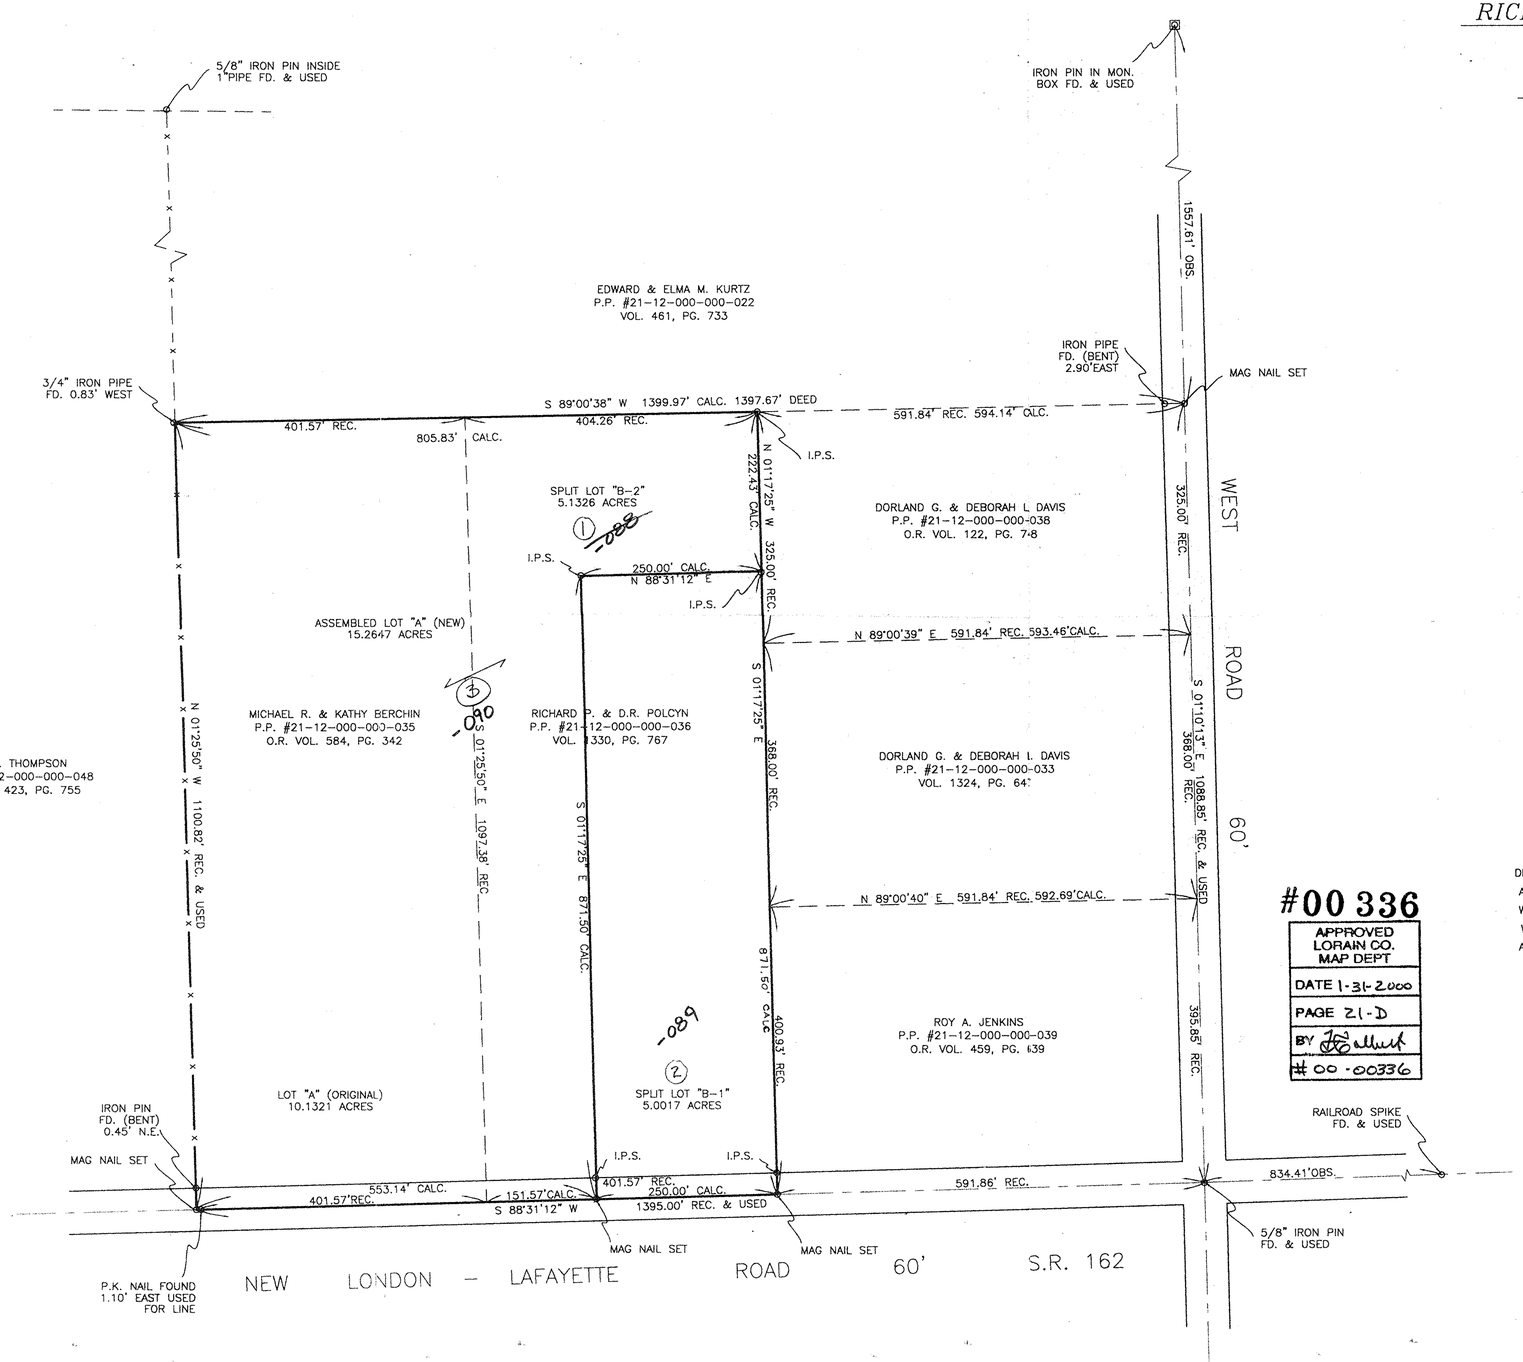

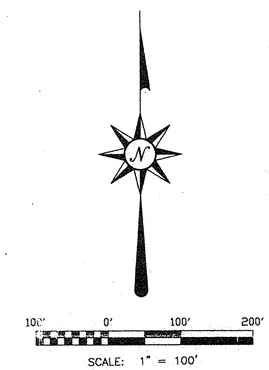

SURVEYOR'S STATEMENT

DISTANCES ARE EXPRESSED IN FEET AND DECIMAL PARTS THEREOF. BEARINGS ARE TO AN ASSUMED MERIDIAN AND ARE USED TO INDICATE ANGLES ONLY. PERMANENT MONUMENTS WERE FOUND OR SET AS INDICATED HEREON. —o— I.P.S. INDICATES A 5/8" IRON PIN WITH CAP SET. ALL OF WHICH I DECLARE TO BE CORRECT TO THE BEST OF MY ABILITIES AND BELIEF.

THOMAS M. SNEZEK, R.L.S. #7051

12-20-99
DATE

STATE OF OHIO
THOMAS M. SNEZEK
S-7051
SURVEYOR

PPN. 21-12-000-000-088, 089

#00 336

APPROVED
LORAIN CO.
MAP DEPT
DATE 1-31-2000
PAGE 21-D
BY
#00-00336

#00 336

PROJECT NO.9933 12-19-99