P.P. NO.	SPLIT #	DATE OF SURVEY
07-00-014-103-038, 132	99-00286	6-18-99
MAP PAGE		
07-00-014-D		
SURVEYOR		
Phil A Rosebeck		

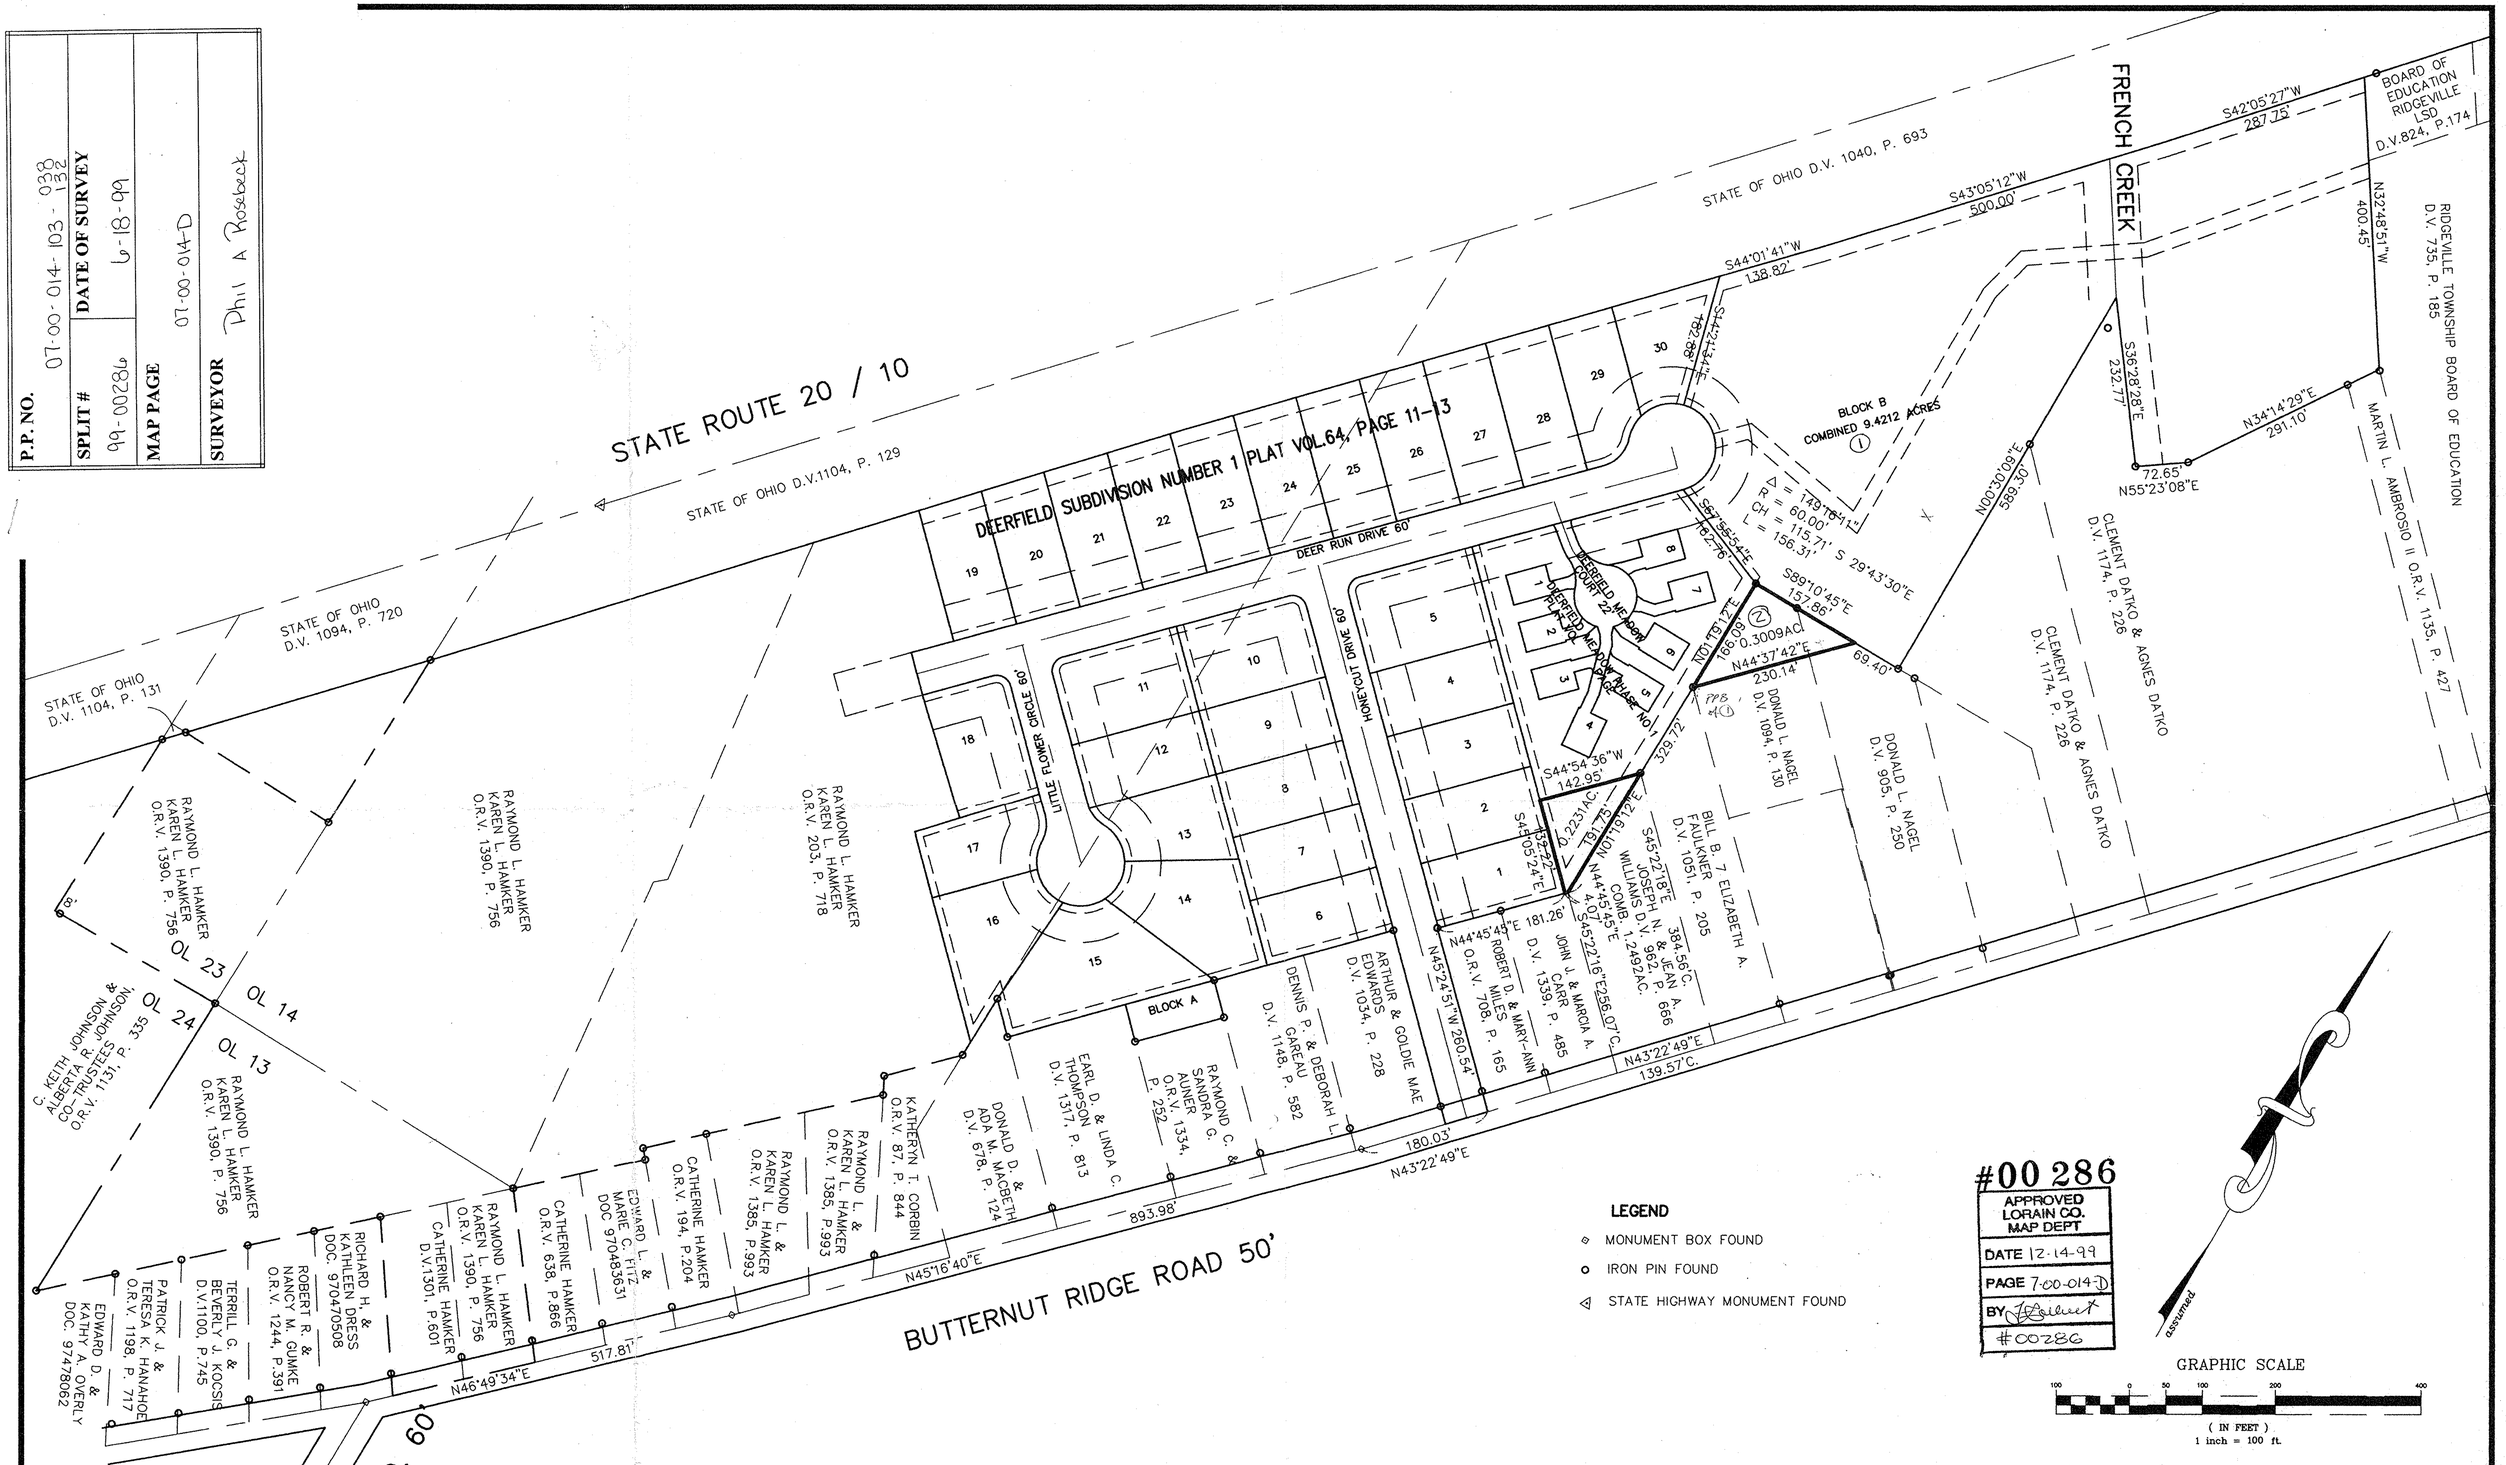

SURVEY MAP
HIGHLAND DEVELOPMENT COMPANY
PART OF ORIGINAL RIDGEVILLE TOWNSHIP LOTS 13,14,23
CITY OF N. RIDGEVILLE, COUNTY OF LORAIN, OHIO
JUNE 18, 1999

NO.	DATE	REVISION	BY
1	11/04/99	WILLIAMS & NAGEL SPLITS	PAR
	6/18/99	ORIGINAL ISSUE	PAR

P.A. ROSEBECK & ASSOCIATES
REGISTERED SURVEYOR
705 WILLOW CREEK DRIVE, AMHERST, OHIO 44001
PHONE: (440) 988-4657

SHEET 1 OF 1