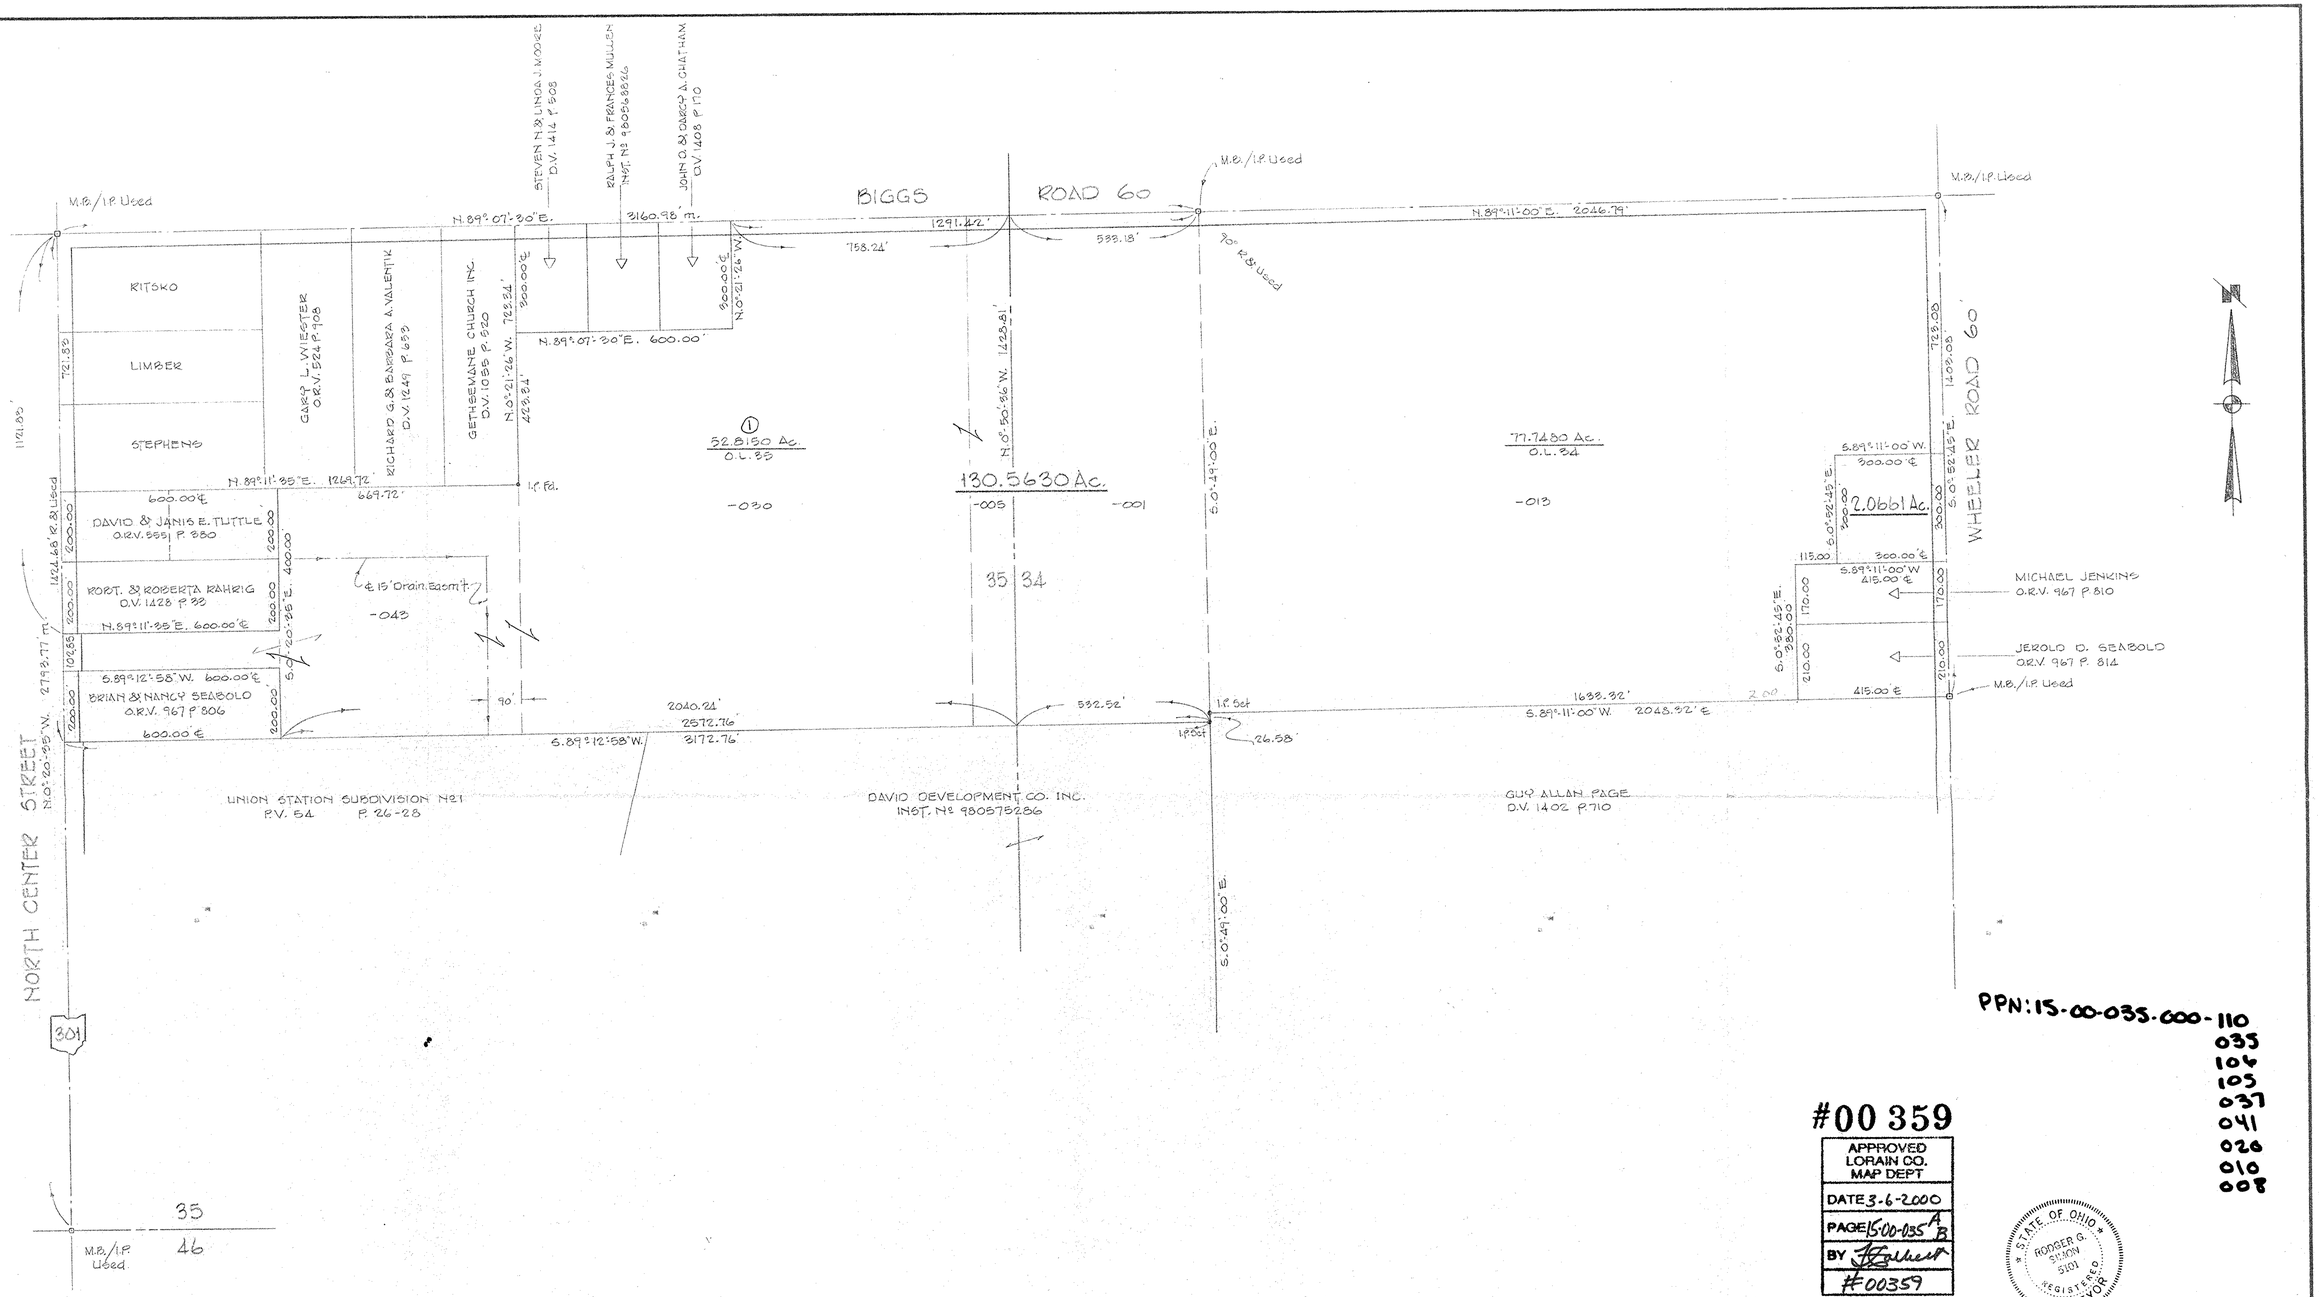

PPN: 15-00-035.000-110
035
104
105
037
041
020
010
008

#00 359

APPROVED
LORAIN CO.
MAP DEPT
DATE 3-6-2000
PAGE 15-00-035 A B
BY
#00359

STATE OF OHIO
ROGER G. SIMON
5101
REGISTERED
SURVEYOR

SURVEY FOR

THE SEABOLD BROTHERS, AN OHIO PARTNERSHIP

PART OF O.L.'S 34 & 35 TOWNSHIP OF LAGRANGE
VILLAGE OF LAGRANGE - COUNTY OF LORAIN - STATE OF OHIO
OCTOBER, 1999 SCALE 1" = 200'
LAUNDON • SIMON • CAHL & ASSOC.
PROFESSIONAL LAND SURVEYORS

99-3191