KACZAY TOPOGRAPHIC SURVEY

PART OF O.L. 77

GRAFTON TOWNSHIP
LORAIN COUNTY, OHIO

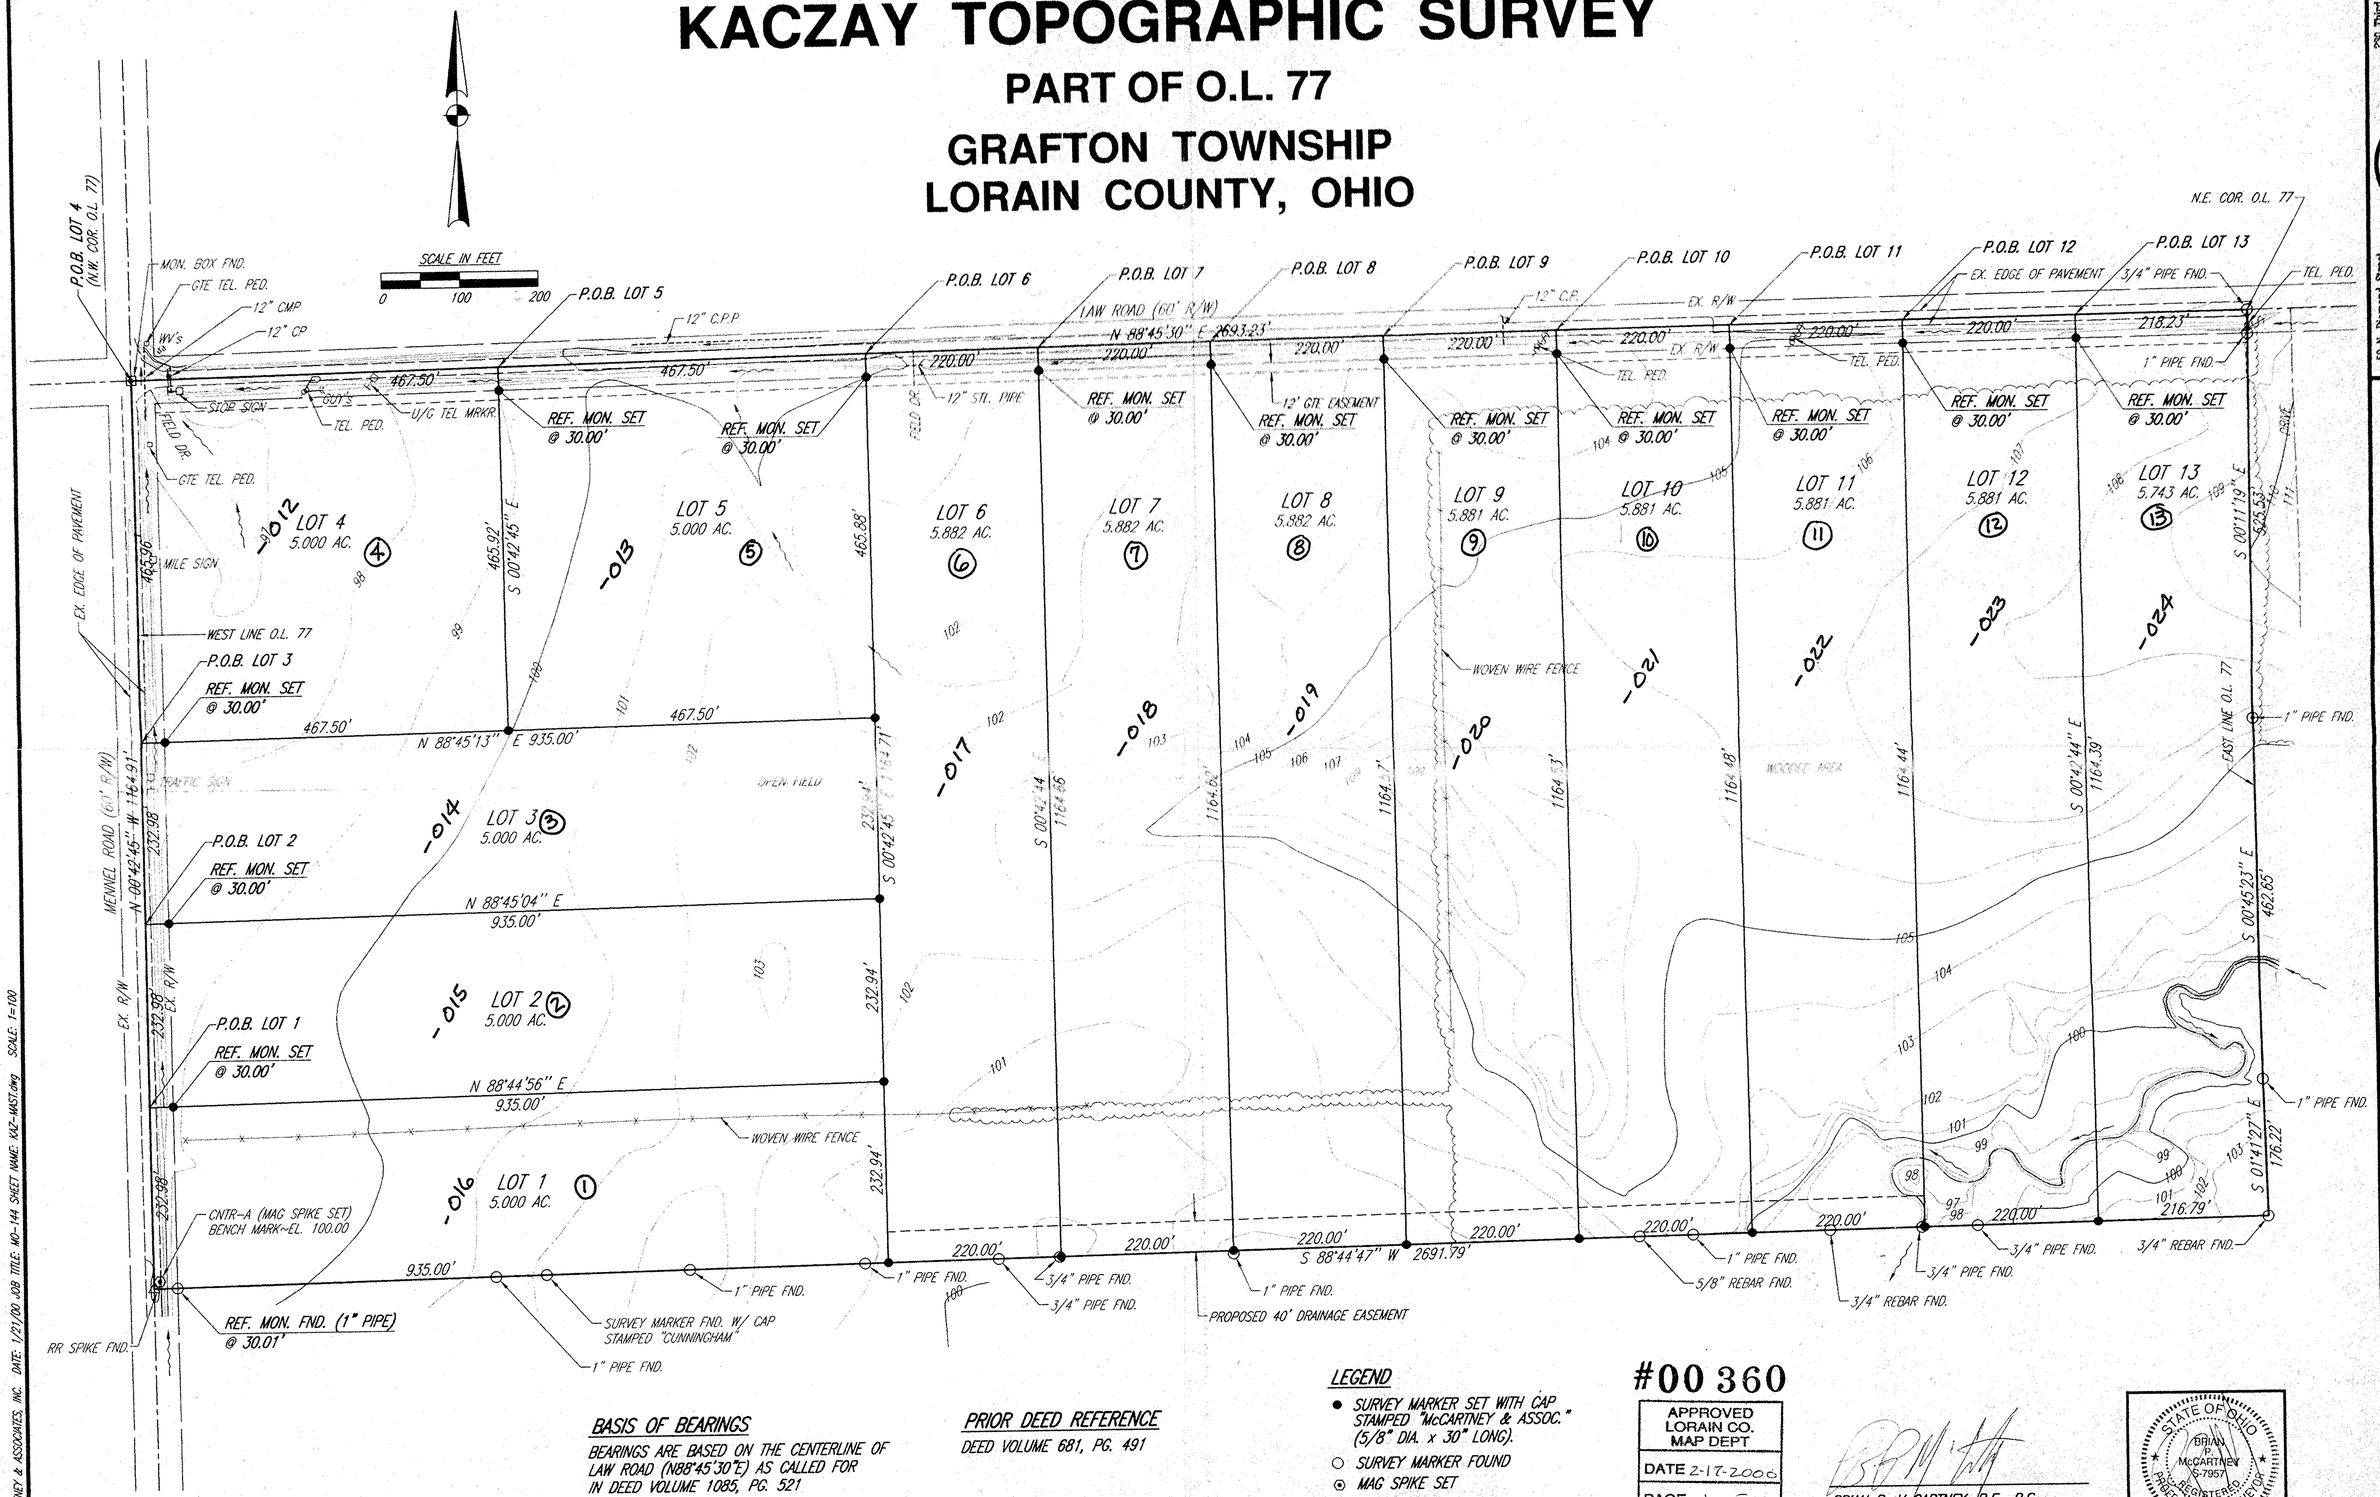

BASIS OF BEARINGS

BEARINGS ARE BASED ON THE CENTERLINE OF LAW ROAD (N88°45'30"E) AS CALLED FOR IN DEED VOLUME 1085, PG. 521

PRIOR DEED REFERENCE

DEED VOLUME 681, PG. 491

B.M.-1 ~ CNTR-A, MAG SPIKE SET
EL. 100.00 (ASSUMED)

LEGEND

- ● SURVEY MARKER SET WITH CAP STAMPED "McCARTNEY & ASSOC." (5/8" DIA. x 30" LONG).
- ○ SURVEY MARKER FOUND
- ⊙ MAG SPIKE SET
- △ R.R. SPIKE FOUND
- ▲ RAILROAD SPIKE SET
- ⊡ CENTERLINE MONUMENT BOX FOUND

#00 360

APPROVED LORAIN CO. MAP DEPT
DATE 2-17-2000
PAGE 16-F
BY
#00-00360

BRIAN P. McCARTNEY, P.E., P.S.
OHIO REGISTERED SURVEYOR NO. S-7957
JANUARY, 2000

STATE OF OHIO — BRIAN P. McCARTNEY S-7957 — REGISTERED PROFESSIONAL SURVEYOR

K.E. McCartney & Associates, Inc.
Engineers • Planners • Surveyors
230 Third Street
Elyria, Ohio 44035
Phone: 440/323-9906
Fax: 440/323-3644
59 N. Diamond Street
Mansfield, Ohio 44902
Phone: 419/526-0081
Fax: 419/526-9835

CLIENT:

ANDY KACZAY
2043 ROSEWOOD ST.
ELYRIA, OH

KACZAY TOPOGRAPHIC SURVEY
PART OF O.L. 77
GRAFTON TOWNSHIP
LORAIN COUNTY, OHIO

1 - 1

DRAFTED BY: K.E. McCARTNEY & ASSOCIATES, INC. DATE: 1/21/00 JOB TITLE: MD-144 SHEET NAME: 1X2-WEST.dwg SCALE: 1=100

16-00-077-000-012 → 024
Split # 00-00360
16-F