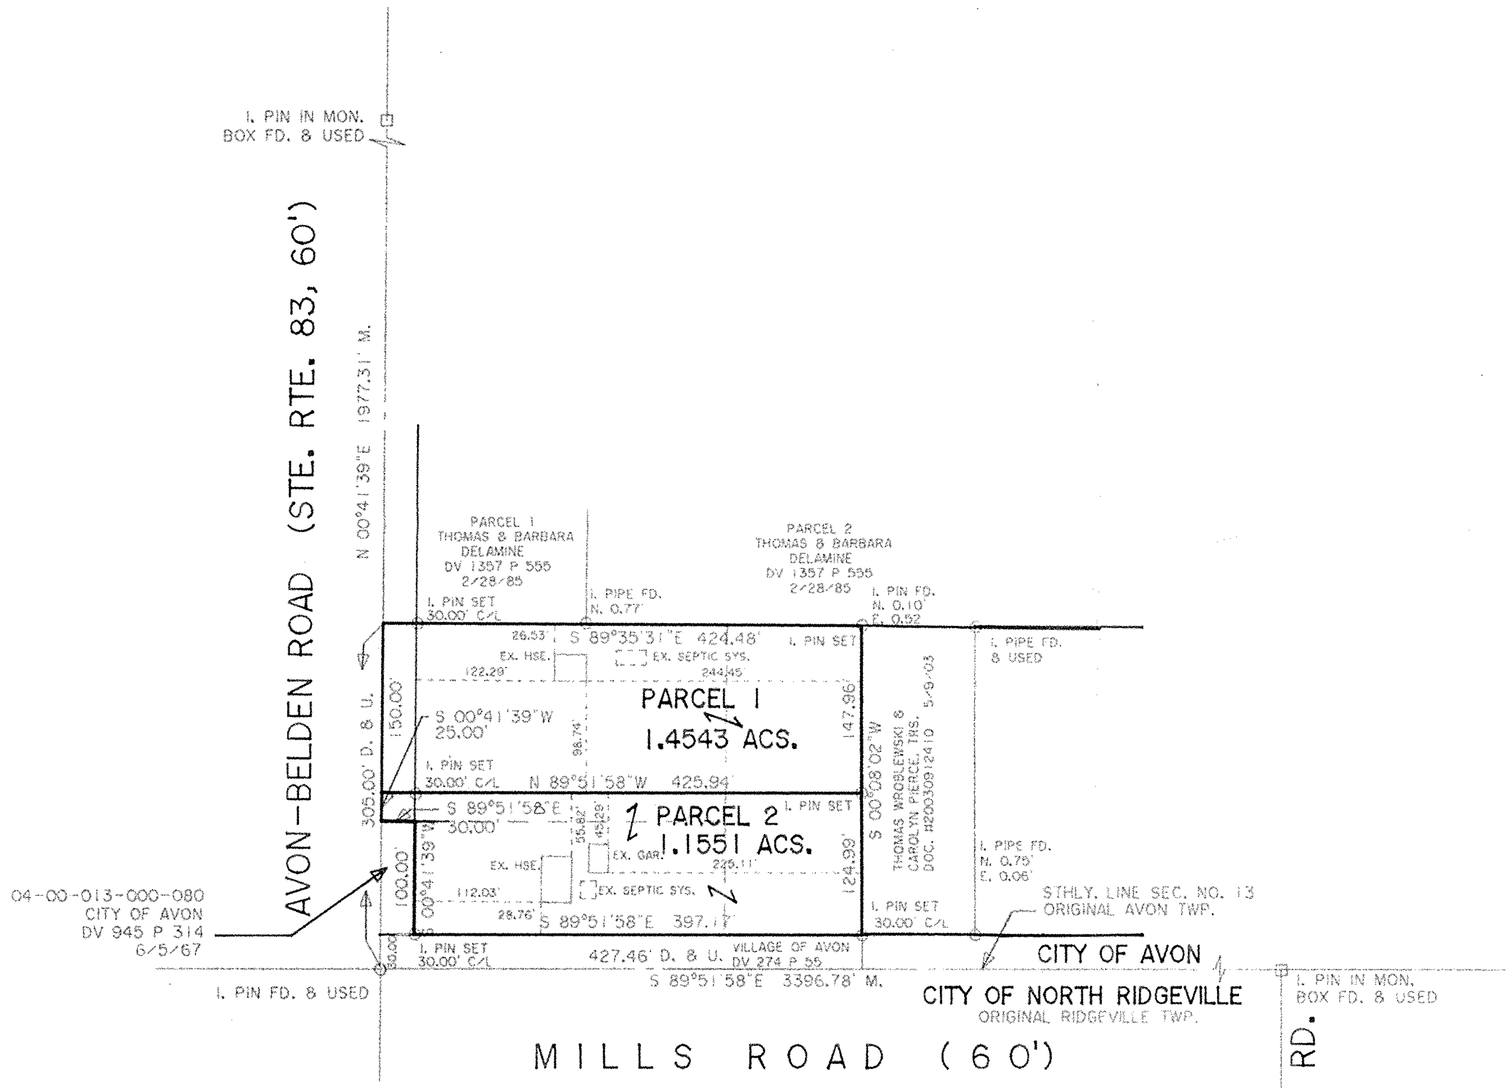

100 0 100 200 300

GRAPHIC SCALE - FEET

№ 01990

APPROVED
LORAIN CO.
MAP DEPT
DATE 8-30-05
PAGE 400-013-G
BY JHatfield
05-01990

DIMENSIONS SHOWN ON THIS PLAT ARE EXPRESSED IN FEET AND DECIMAL PARTS THEREOF, ALL BEARINGS ARE TO AN ASSUMED MERIDIAN AND ARE USED TO INDICATE ANGLES ONLY. PERMANENT MONUMENTS WERE FOUND OR SET AT ALL POINTS INDICATED HEREON. ALL OF WHICH I CERTIFY TO BE CORRECT.

THOMAS A. SIMON
REG. PROFESSIONAL SURVEYOR
NO. S-7775

STATE OF OHIO
THOMAS A. SIMON
S-7775
REGISTERED PROFESSIONAL SURVEYOR

BASIS OF BEARINGS IS THE CENTERLINE OF MILLS ROAD (SOUTH 89°51'58" EAST). IRON PINS SET ARE 5/8" DIAMETER, 30" LONG WITH PLASTIC CAPS "T. SIMON, S-7775".

PLAT OF SURVEY, SPLIT & COMBINATION FOR THOMAS WROBLEWSKI & CAROLYN PIERCE, TRS.

BEING KNOWN AS PART OF ORIGINAL AVON TOWNSHIP SECTION NO. 13

CITY OF AVON COUNTY OF LORAIN STATE OF OHIO

JUNE, 2005 SCALE: 1" = 100'

RECEIVED
JUN 27 2005
AVON PLANNING COMMISSION

JOB NO. 2005-028

THOMAS SIMON & ASSOCIATES, INC.
PROFESSIONAL LAND SURVEYORS

COBBLESTONE CORNER PROFESSIONAL CENTER
39049 CENTER RIDGE ROAD
NORTH RIDGEVILLE, OHIO 44039
(440) 327-2925
FAX 327-2964