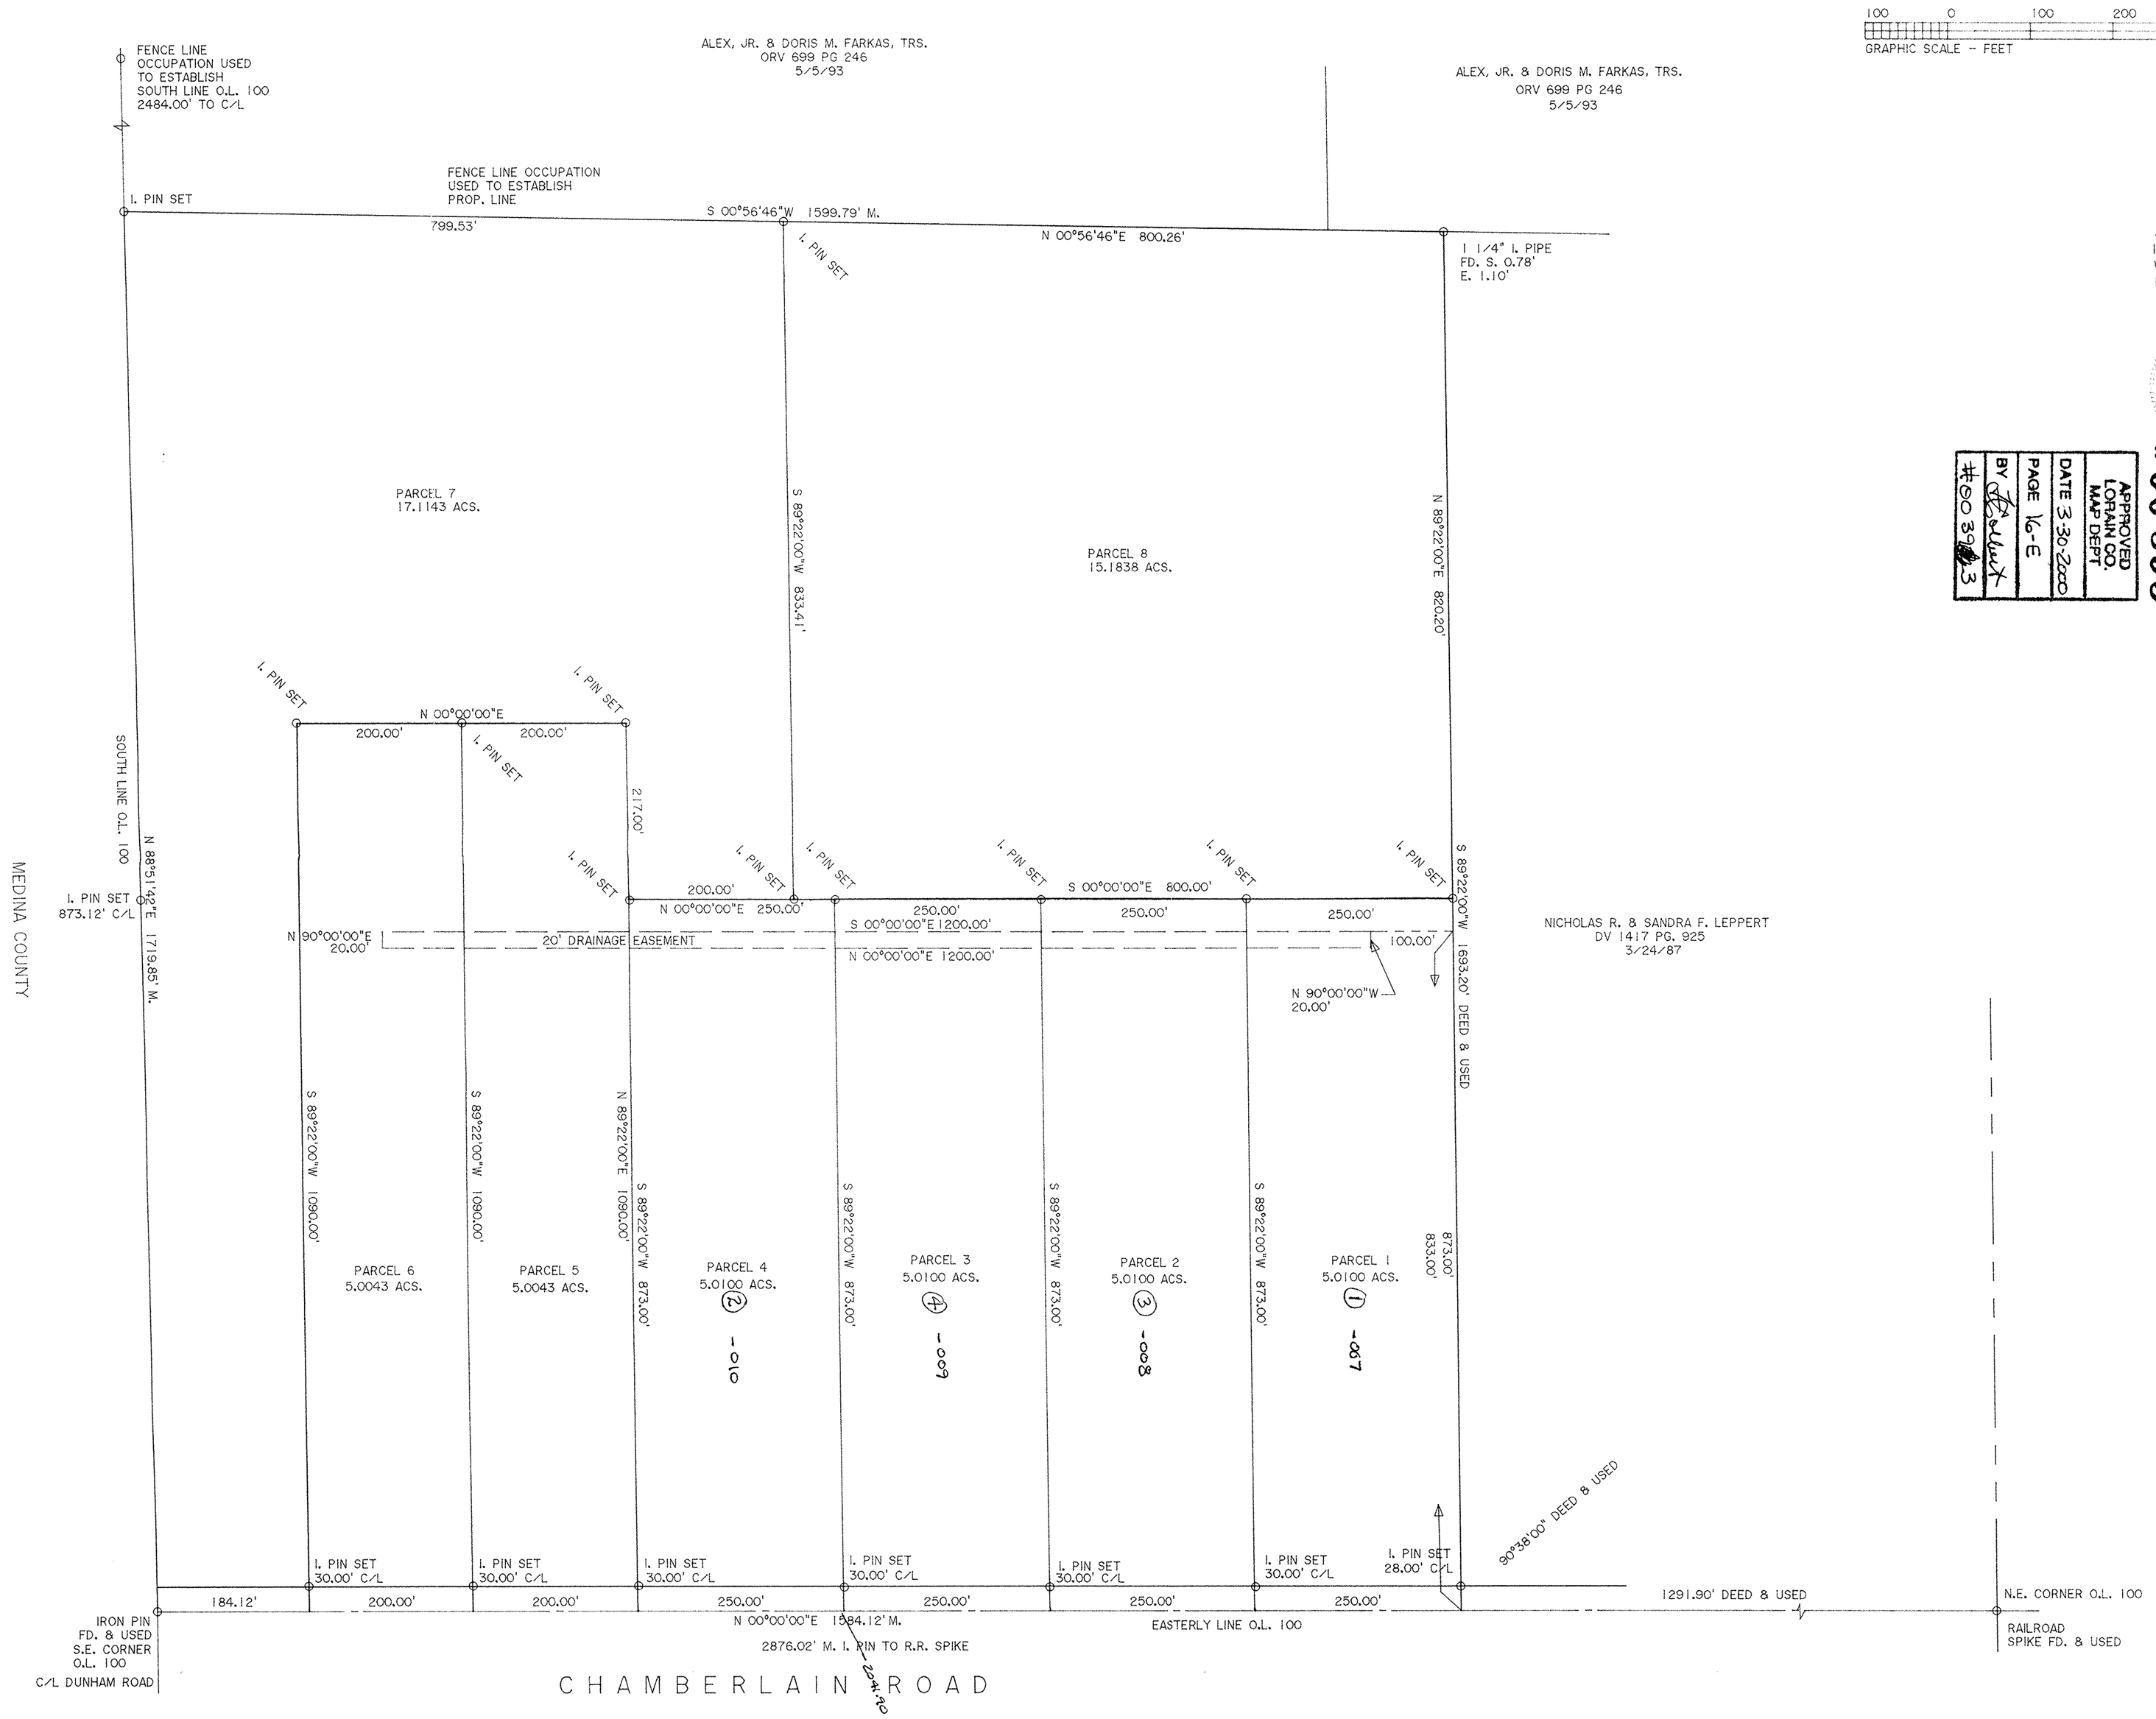


100 0 100 200 300
GRAPHIC SCALE - FEET

DIMENSIONS SHOWN ON THIS PLAT ARE EXPRESSED IN FEET AND DECIMAL PARTS THEREOF, ALL BEARINGS ARE TO AN ASSUMED MERIDIAN AND ARE USED TO INDICATE ANGLES ONLY. PERMANENT MONUMENTS WERE FOUND OR SET AT ALL POINTS INDICATED HEREON, ALL OF WHICH I CERTIFY TO BE CORRECT.

STATE OF OHIO THOMAS A. SIMON 7775 REGISTERED PROFESSIONAL SURVEYOR

THOMAS A. SIMON
REG. PROFESSIONAL SURVEYOR
NO. S-7775

APPROVED LORAIN CO. MAP DEPT.
DATE 3-30-2000
PAGE 16-E
BY
#00 393

#00 393

THOMAS SIMON & ASSOCIATES, INC.
PROFESSIONAL LAND SURVEYORS
COBBLESTONE CORNER PROFESSIONAL CENTER
39049 CENTER RIDGE ROAD
NORTH RIDGEVILLE, OHIO 44039
(440) 327-2925
FAX 327-2964

# PLAT OF BOUNDARY SURVEY AND SPLIT
FOR
## LAVERNE EPPLEY

BEING KNOWN AS PART OF GRAFTON TOWNSHIP ORIGINAL LOT NO. 100

COUNTY OF LORAIN STATE OF OHIO
FEBRUARY, 2000 SCALE: 1" = 100'

JOB NO. 2000-09