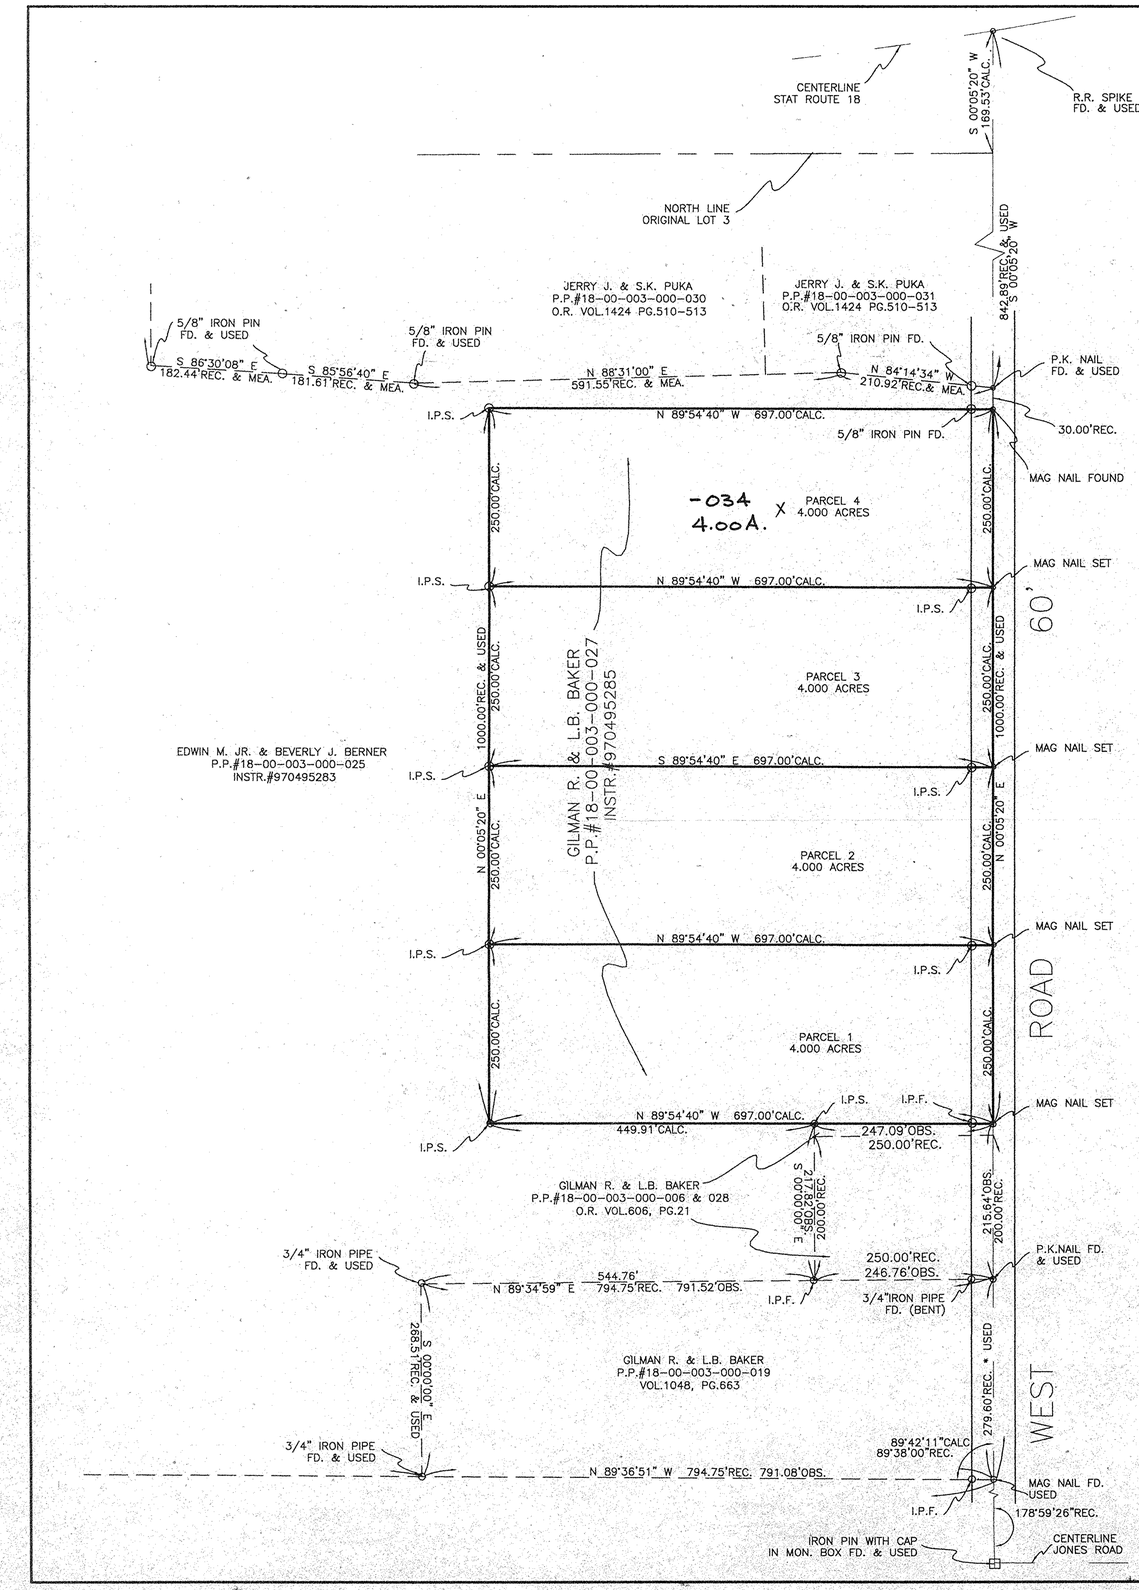

MAP OF SURVEY AND LOT SPLIT

PREPARED FOR

GILMAN R. AND L.B. BAKER

SITUATED IN THE TOWNSHIP OF WELLINGTON, COUNTY OF LORAIN, STATE OF OHIO AND BEING KNOWN AS PART OF ORIGINAL WELLINTO

100' 0' 100' 200'

SCALE: 1" = 100'

P.P. NO.	
18-00-003-000-034, 035	
SPLIT # 00378	DATE OF SURVEY Feb. 4, 2000
MAP PAGE 18-H	
SURVEYOR THOMAS M. SNEZEK	

SURVEYOR'S STATEMENT

DISTANCES ARE EXPRESSED IN FEET AND DECIMAL PARTS THEREOF. BEARINGS ARE TO AN ASSUMED MERIDIAN AND ARE USED TO INDICATE ANGLES ONLY. PERMANENT MONUMENTS WERE FOUND OR SET AS INDICATED HEREON. ——o—— I.P.S. INDICATES 5/8" IRON PIN WITH CAP SET. ALL OF WHICH I DECLARE TO BE CORRECT TO THE BEST OF MY ABILITIES AND BELIEF.

Thomas M. Snezek
THOMAS M. SNEZEK, REGISTERED OHIO SURVEYOR NO.7051

2-4-00
DATE

STATE OF OHIO
THOMAS M. SNEZEK
S-7051
SURVEYOR

#00 378

APPROVED
LORAIN CO.
MAP DEPT
DATE 3-13-2000
PAGE 18-H
BY
#00378

#9710A 2/04/00