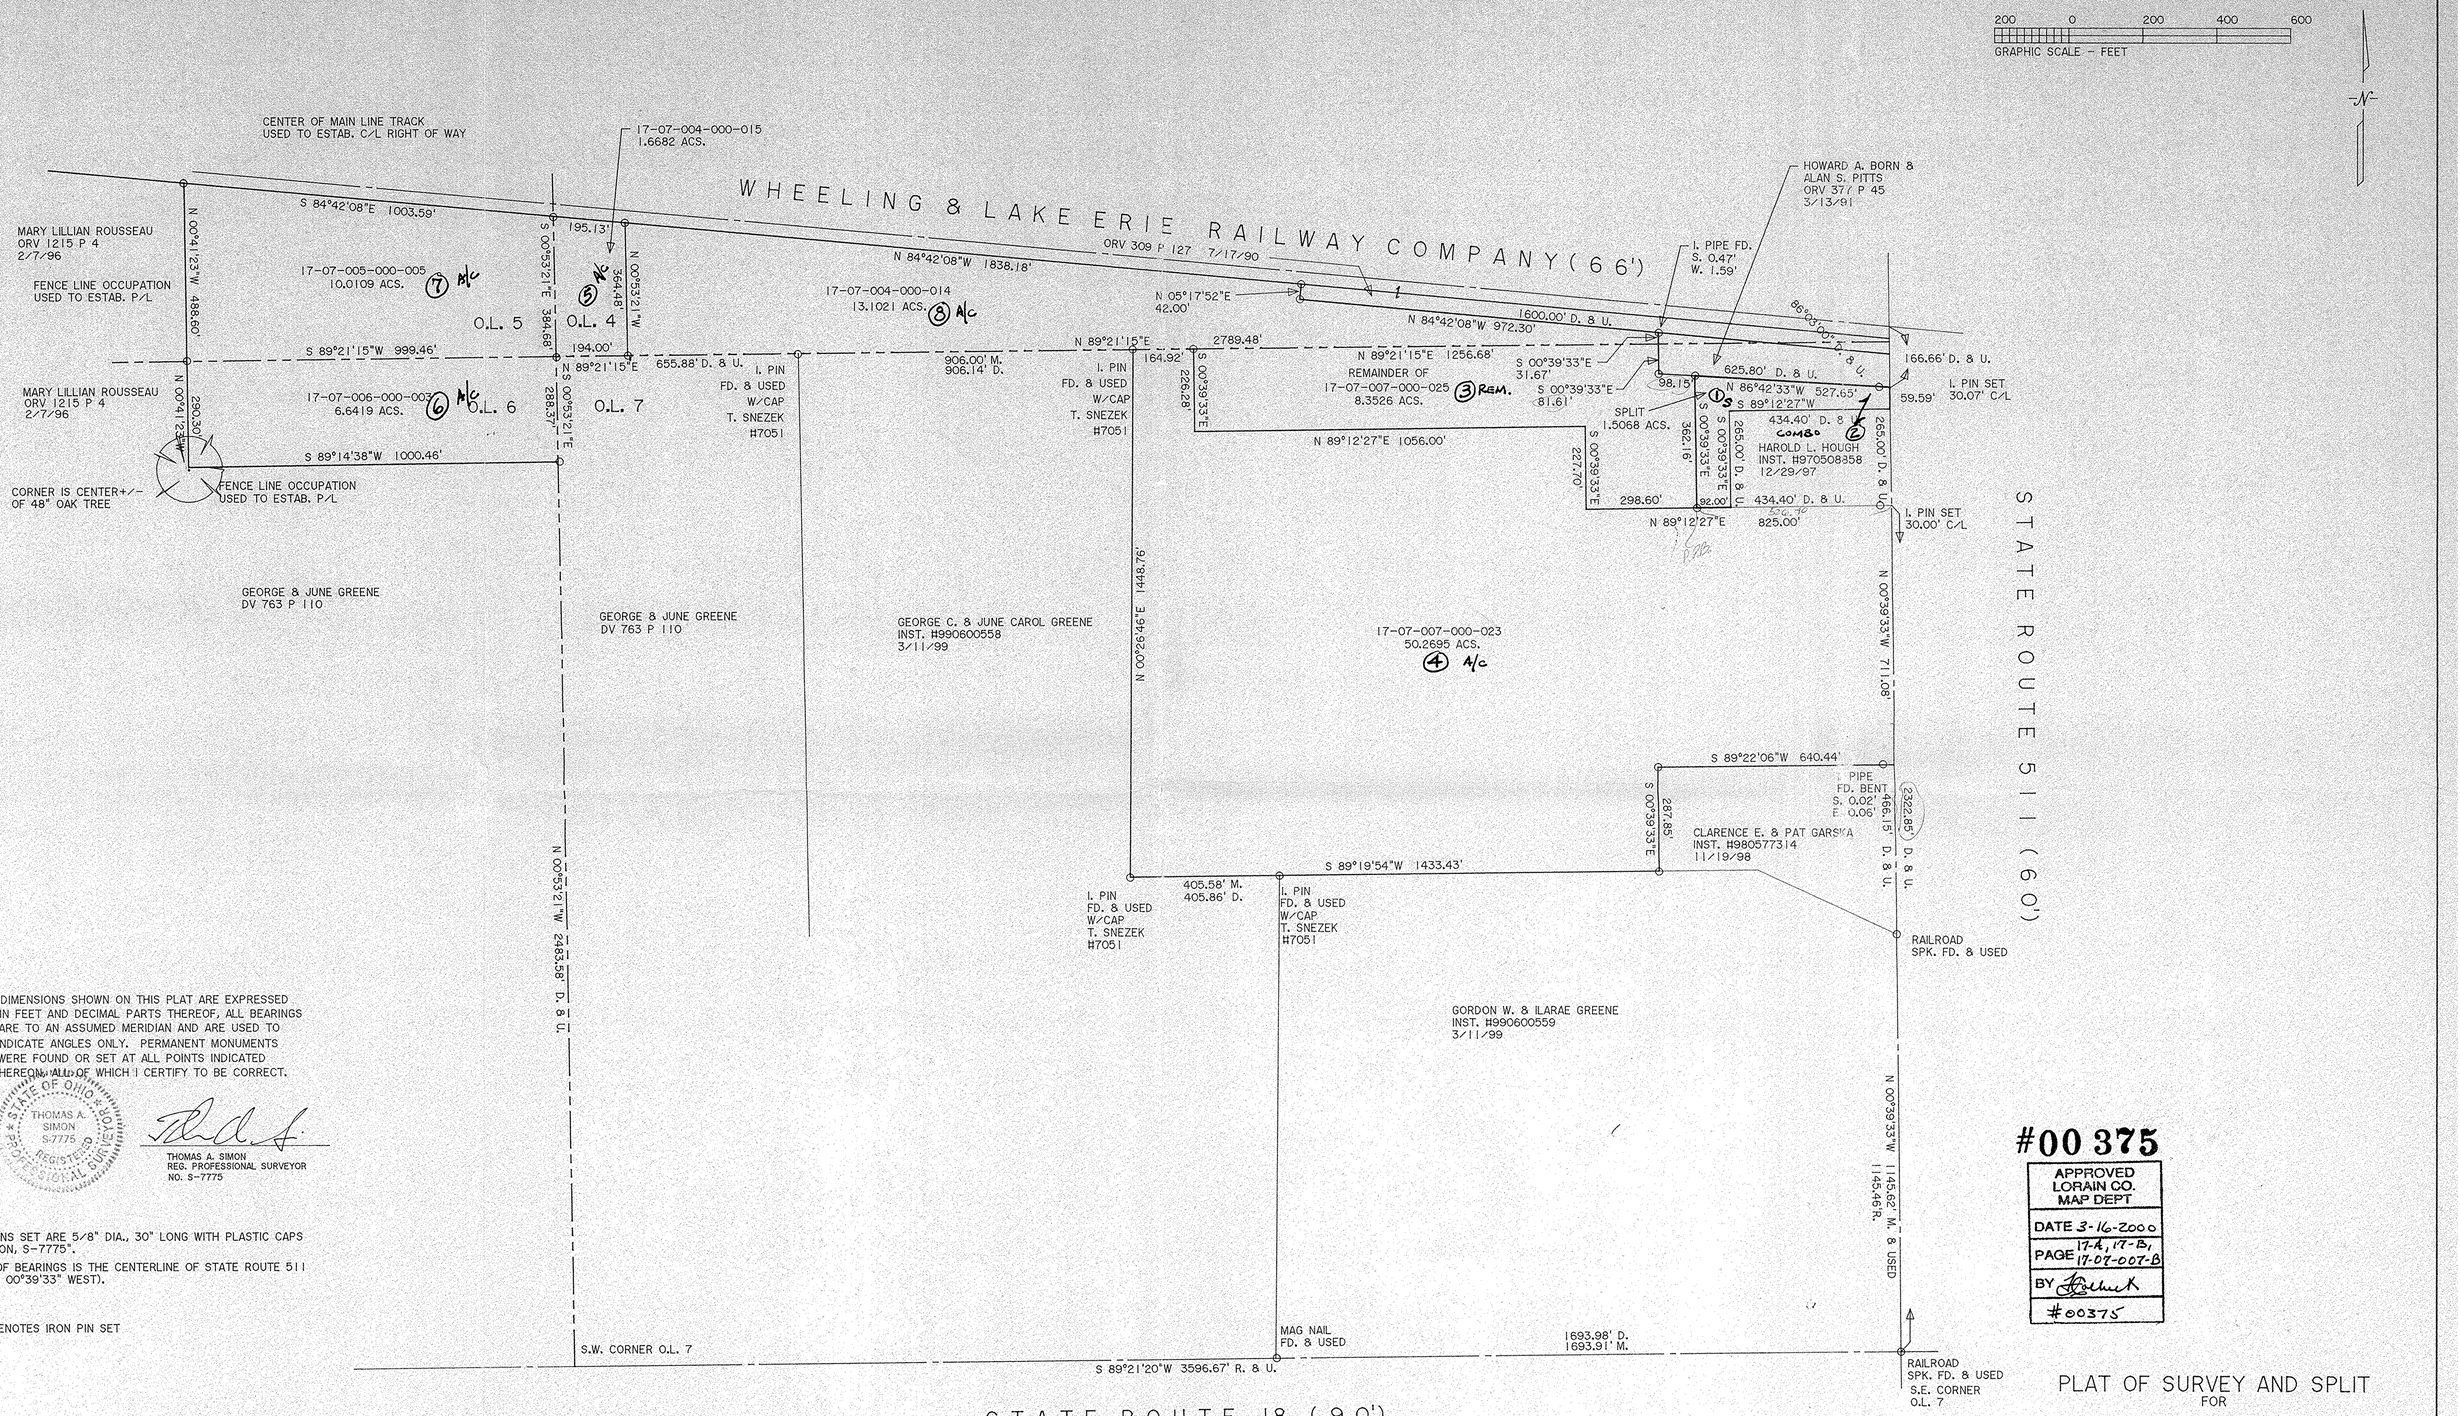

DIMENSIONS SHOWN ON THIS PLAT ARE EXPRESSED IN FEET AND DECIMAL PARTS THEREOF, ALL BEARINGS ARE TO AN ASSUMED MERIDIAN AND ARE USED TO INDICATE ANGLES ONLY. PERMANENT MONUMENTS WERE FOUND OR SET AT ALL POINTS INDICATED HEREON, ALL OF WHICH I CERTIFY TO BE CORRECT.

STATE OF OHIO THOMAS A. SIMON S-7775 REGISTERED PROFESSIONAL SURVEYOR

THOMAS A. SIMON
REG. PROFESSIONAL SURVEYOR
NO. S-7775

IRON PINS SET ARE 5/8" DIA., 30" LONG WITH PLASTIC CAPS "T. SIMON, S-7775".

BASIS OF BEARINGS IS THE CENTERLINE OF STATE ROUTE 511 (NORTH 00°39'33" WEST).

O DENOTES IRON PIN SET

#00 375

APPROVED
LORAIN CO.
MAP DEPT

DATE 3-16-2000
PAGE 17-A, 17-B, 17-07-007-B
BY
#00375

PLAT OF SURVEY AND SPLIT
FOR
GLEN WHITT

BEING KNOWN AS PARTS OF ORIGINAL LOT NOS. 4, 5, 6, 7
TRACT 7 OF ORIGINAL BRIGHTON TOWNSHIP

COUNTY OF LORAIN STATE OF OHIO
FEBRUARY, 2000 SCALE: 1" = 200'

THOMAS SIMON & ASSOCIATES, INC.
PROFESSIONAL LAND SURVEYORS

COBBLESTONE CORNER PROFESSIONAL CENTER
39049 CENTER RIDGE ROAD
NORTH RIDGEVILLE, OHIO 44039
(440) 327-2925
FAX 327-2964

JOB NO. 2000-011