Scott
324-4409

09-00-037-000-019 thru 022

LAND SPLIT

OF PART OF

ORIGINAL RUSSIA TOWNSHIP LOT NUMBER 37

COUNTY OF LORAIN STATE OF OHIO

PREPARED FOR:

ATTORNEY JEFF MANNING
N. RIDGEVILLE, OH
AND
RIMBLE CONST.
N. RIDGEVILLE OH

PREPARED BY:

HAPONEK AND ASSOCIATES
SURVEYORS AND ENGINEERS
N. RIDGEVILLE, OH

LOCATION MAP

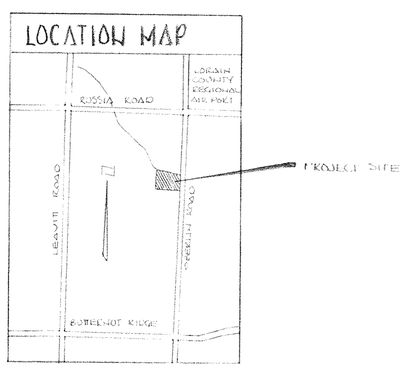

DATE APRIL 1991
SCALE 1" 40'

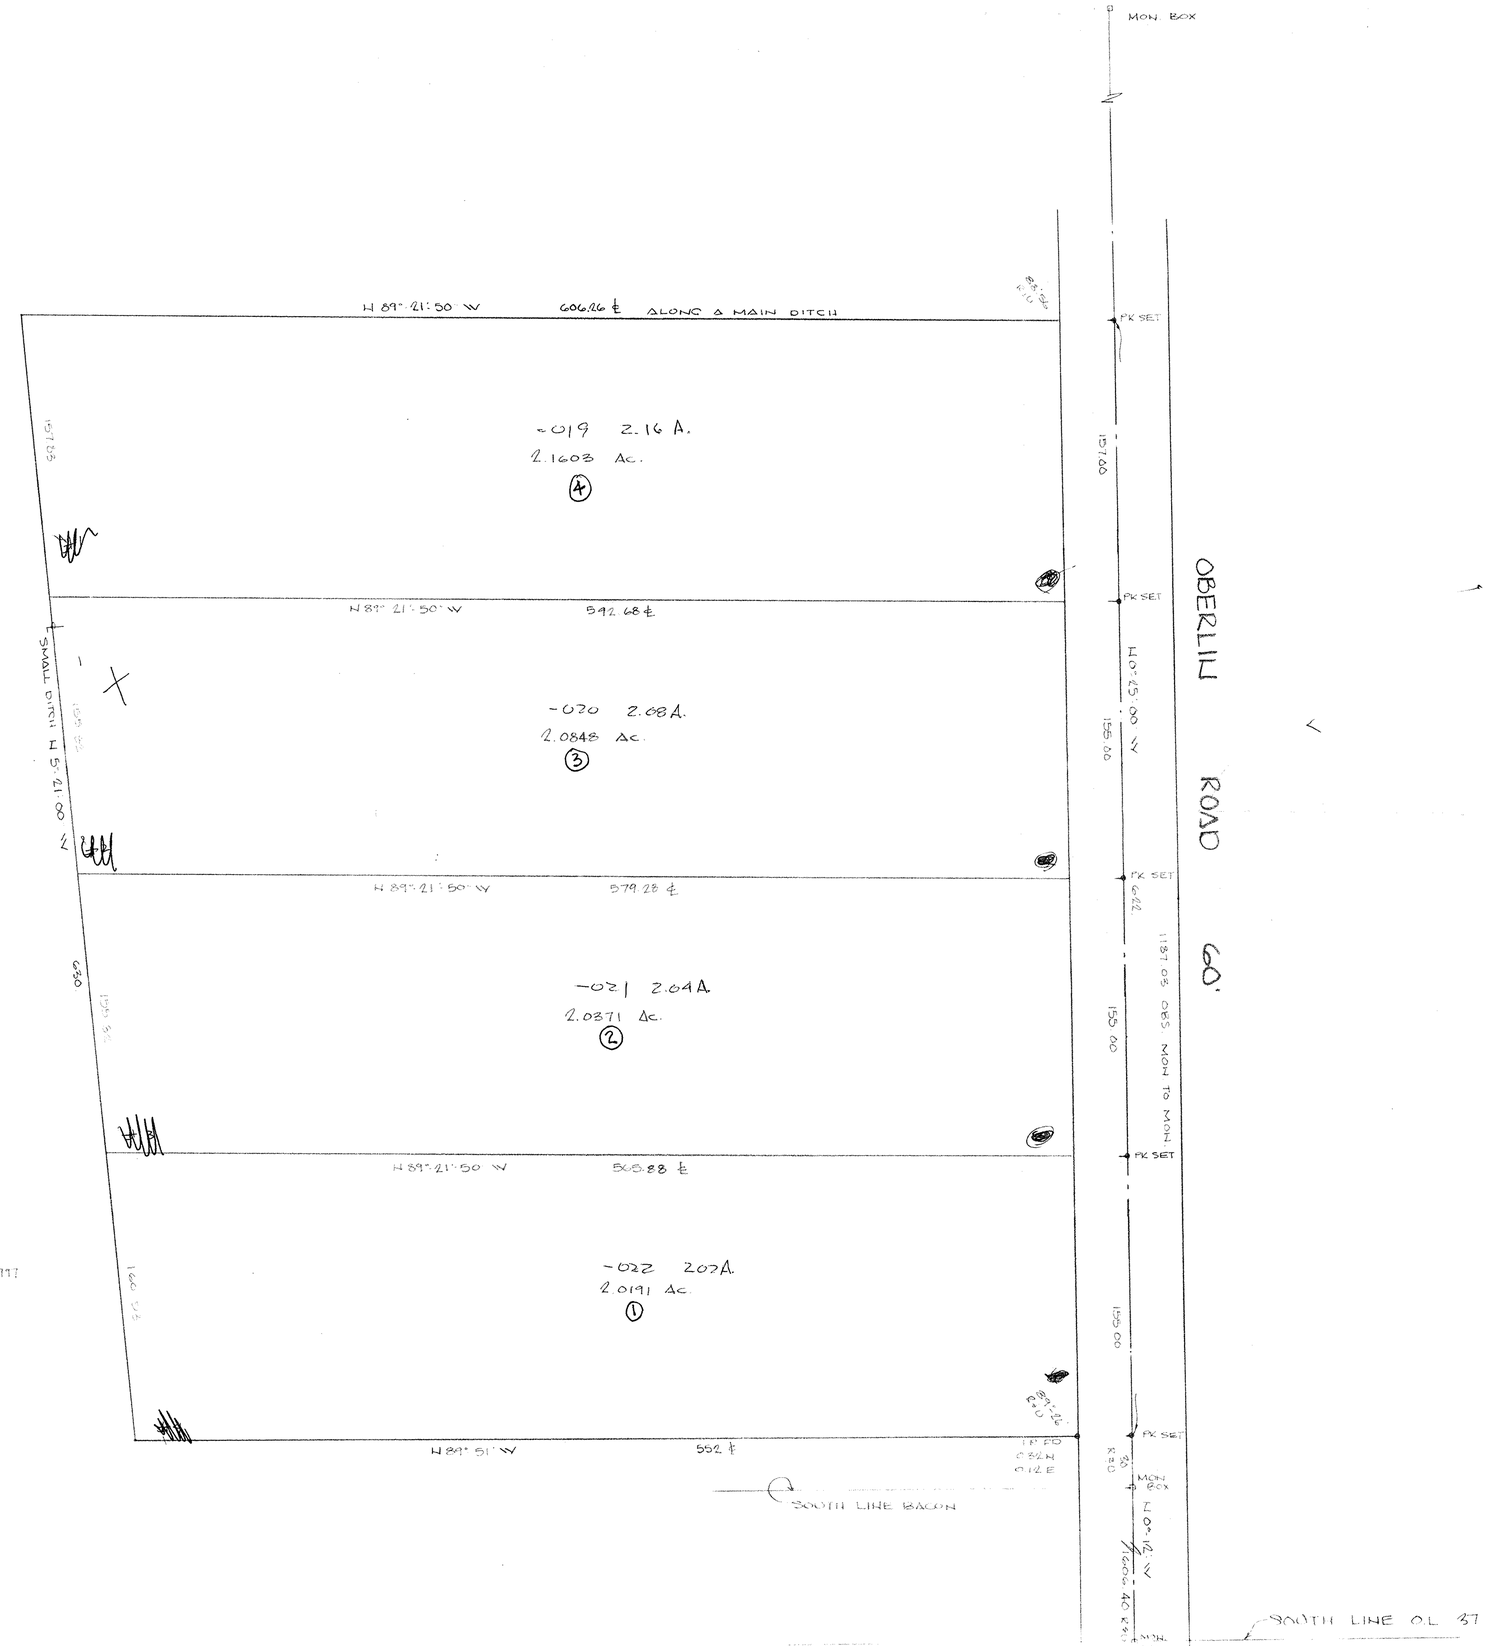

NOTE

ORIGINAL SURVEY DONE BY
ARNOLD F. KOEPP R.S. 4202

#00421

APPROVED
LORAIN CO.
MAP DEPT.
DATE 5-30-00
BY 9-C
T. McGuire
00421