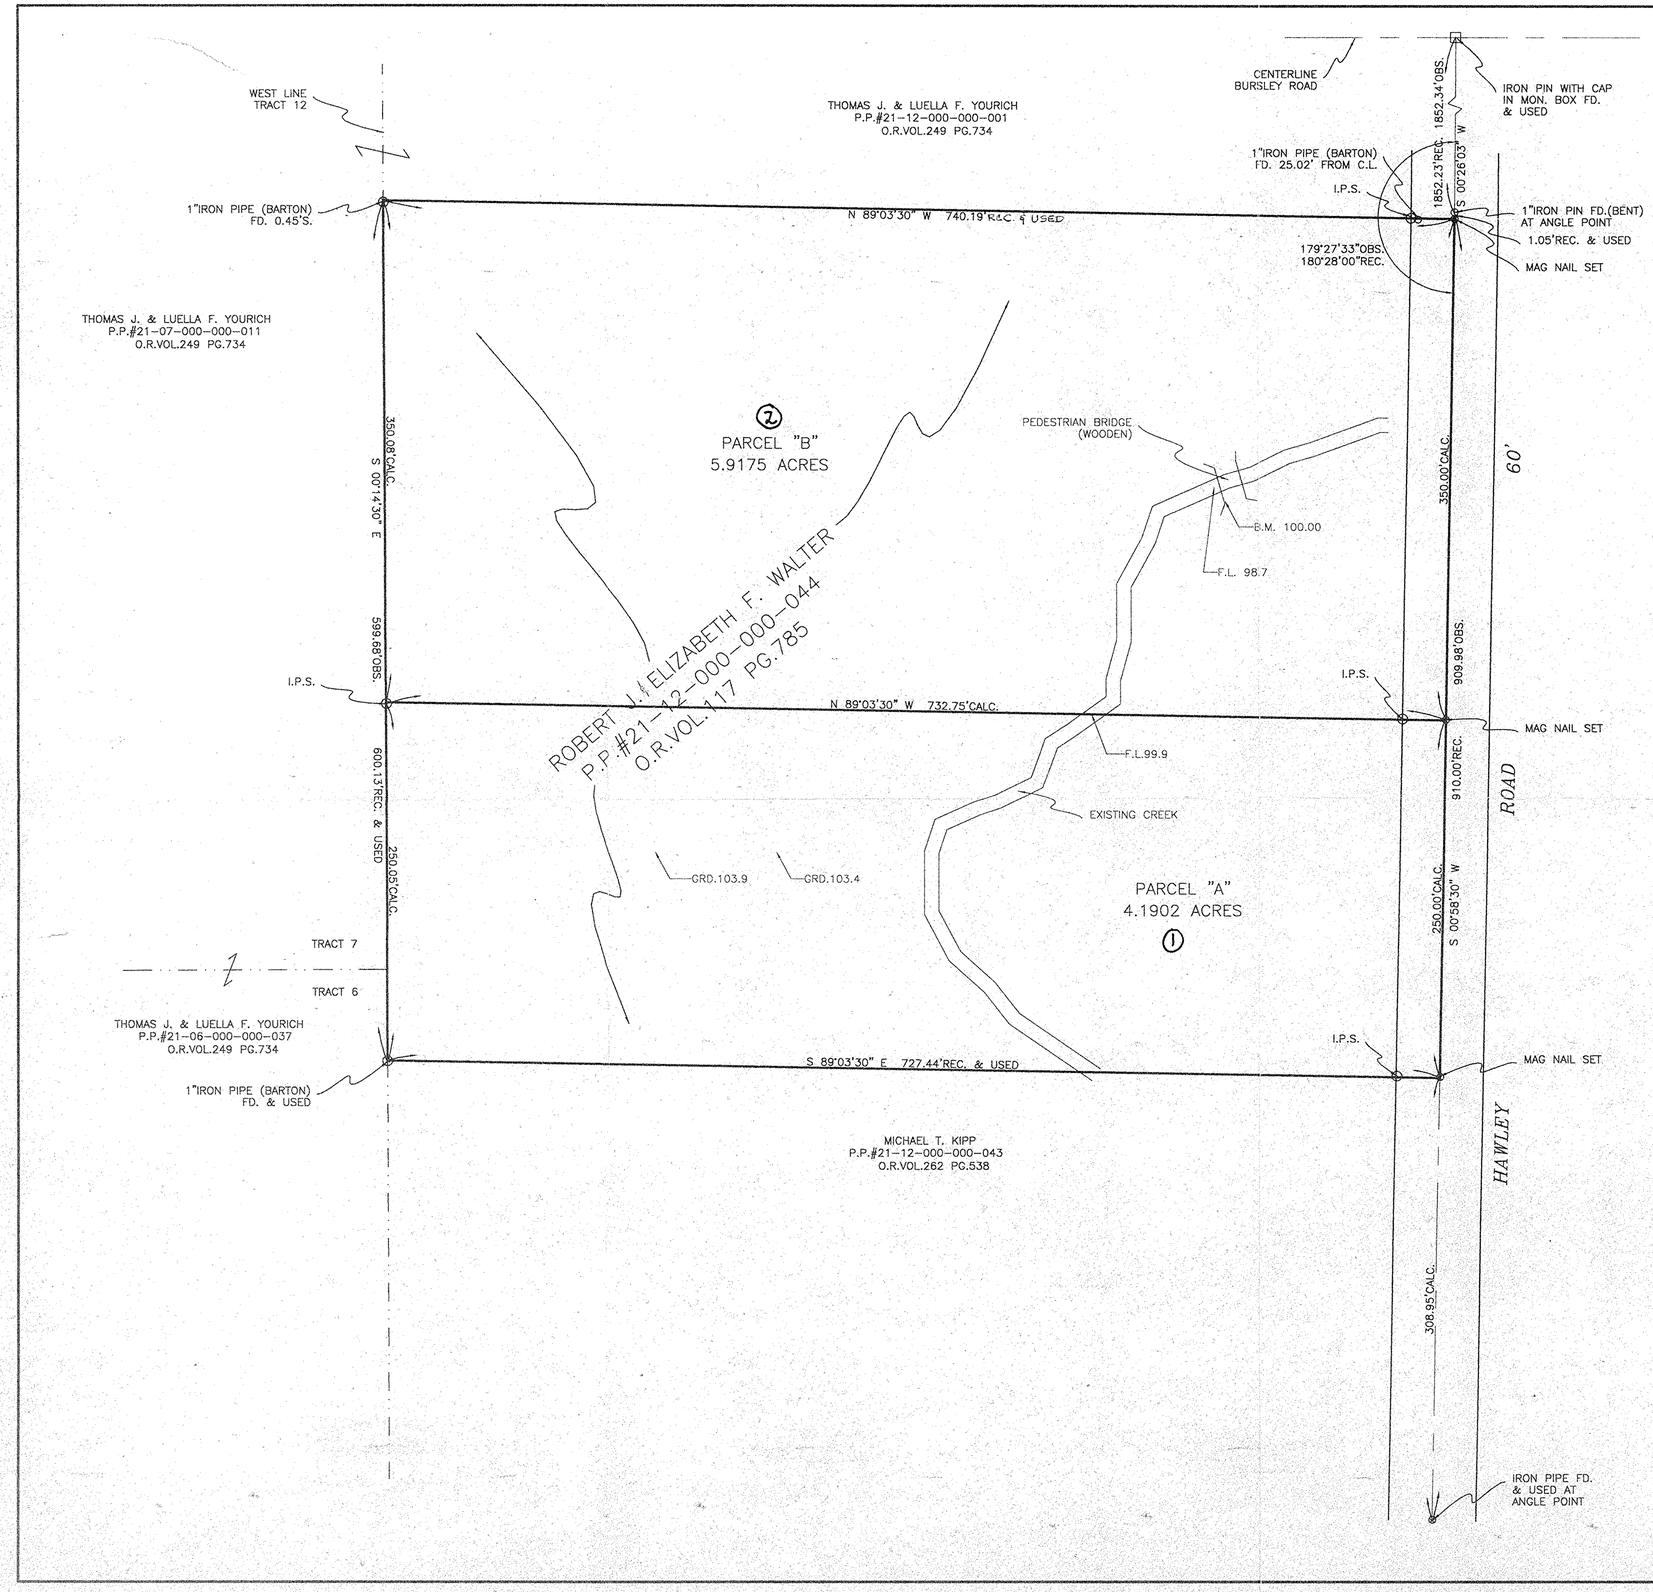

MAP OF SURVEY AND LOT SPLIT

PREPARED FOR

ROBERT J. AND ELIZABETH F. WALTER

SITUATED IN THE TOWNSHIP OF HUNTINGTON, COUNTY OF LORAIN, STATE OF OHIO AND BEING KNOWN AS PART OF ORIGINAL HUNTINGTON TOWNSHIP TRACT 12

50' 0' 50' 100'

SCALE: 1" = 50'

SURVEYOR'S STATEMENT

DISTANCES ARE EXPRESSED IN FEET AND DECIMAL PARTS THEREOF. BEARINGS ARE TO AN ASSUMED MERIDIAN AND ARE USED TO INDICATE ANGLES ONLY. PERMANENT MONUMENTS WERE FOUND OR SET AS INDICATED HEREON. —0— I.P.S. INDICATES A 5/8" IRON PIN WITH CAP SET. ALL OF WHICH I DECLARE TO BE CORRECT TO THE BEST OF MY ABILITIES AND BELIEFS.

Thomas M. Snezek
THOMAS M. SNEZEK, R.L.S. #7051

1-22-00
DATE

21-12-000-000-100,101

STATE OF OHIO
THOMAS M. SNEZEK
S-7051
SURVEYOR

#00413

APPROVED LORAIN CO. MAP DEPT
DATE 4-26-2000
PAGE 21-C
BY [illegible]
#00413

PROJECT NO. 0004 1/22/00