12-00-086-000-020

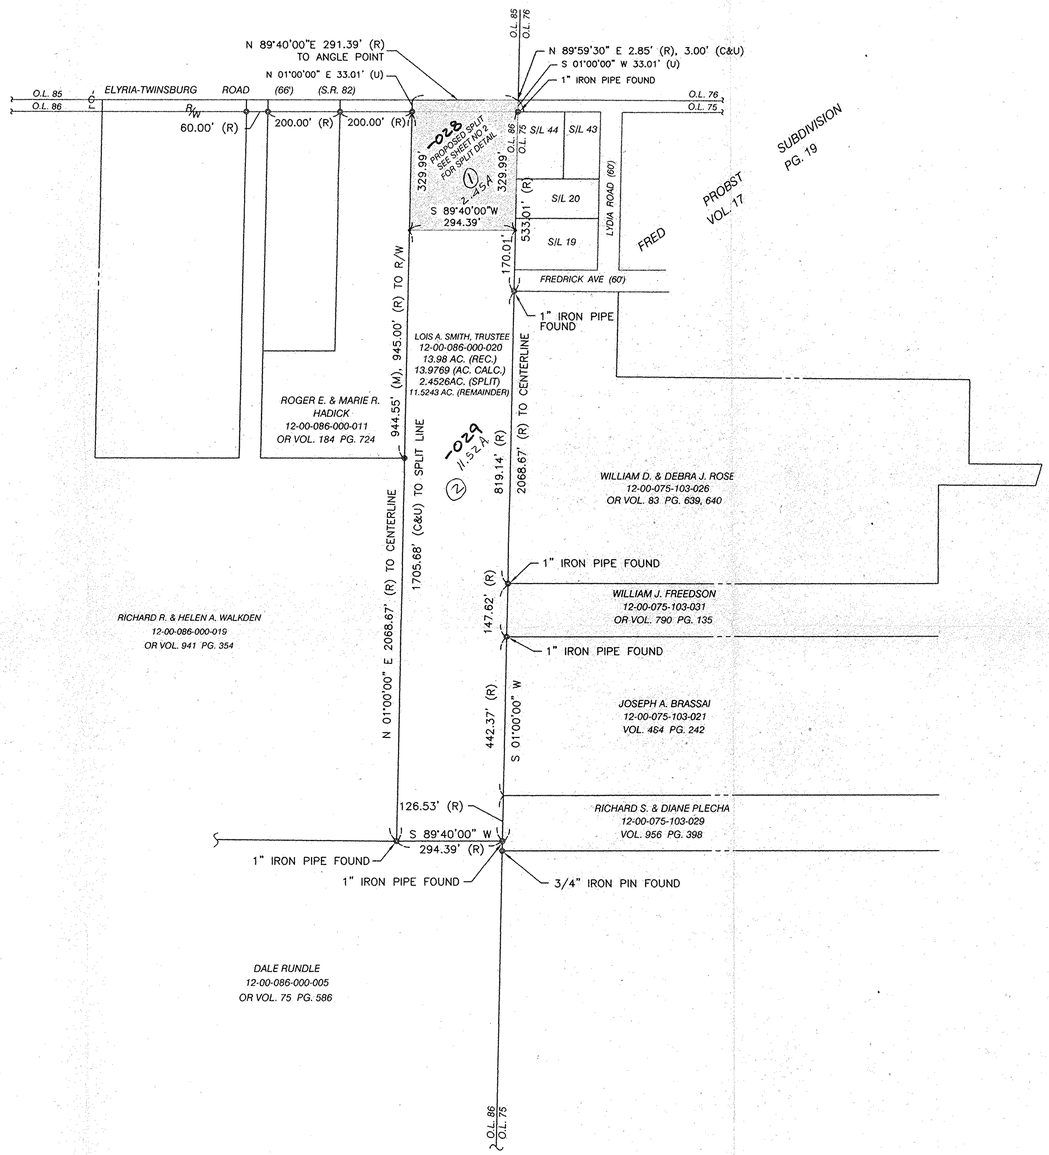

LOCATION MAP NTS

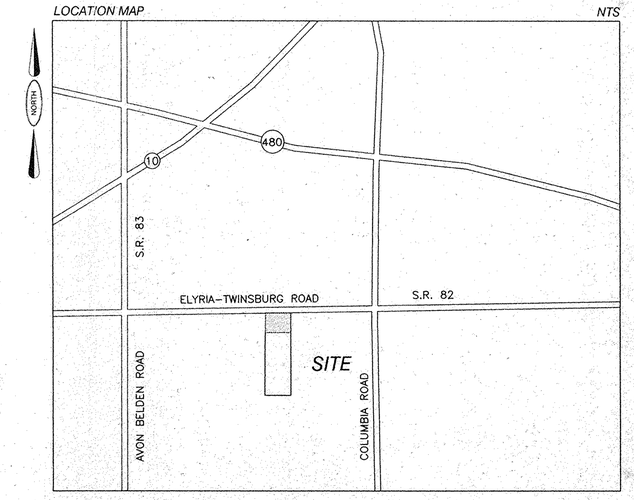

LEGEND OF SYMBOLS

●	5/8" REBAR SET WITH CAP STAMPED "BRAMHALL"
◎	1" IRON PIPE FOUND
R	RECORD
M	MEASURED
U	USED
C	CALCULATED
×—×—×—×	EXISTING FENCE

SURVEYOR'S CERTIFICATE

SITUATED IN THE TOWNSHIP OF COLUMBIA, COUNTY OF LORAIN, STATE OF OHIO, AND KNOWN AS BEING PART OF ORIGINAL COLUMBIA TOWNSHIP LOT NO. 86. DIMENSIONS SHOWN ON THIS MAP ARE EXPRESSED IN FEET AND DECIMAL PARTS THEREOF AND ALL BEARINGS ARE TO AN ASSUMED MERIDIAN AND ARE USED TO INDICATE ANGLES ONLY. PERMANENT MONUMENTS WERE FOUND OR SET AT ALL POINTS INDICATED. I HEREBY CERTIFY THAT I HAVE SURVEYED THE PREMISES AND PREPARED THIS MAP AND THAT SAID MAP IS CORRECT.

DOUG MOSLEY
REGISTERED SURVEYOR NO. 6303

STATE OF OHIO
DOUGLAS H. MOSLEY
6303
REGISTERED
PROFESSIONAL SURVEYOR

#00412

APPROVED
LORAIN CO.
MAP DEPT
DATE 4-26-2000
PAGE 12-E
BY
#00412

99585\TOPO_2.DWG

REVISIONS	
3/27/00	REVISED SPLIT CONFIGURATION PER CLIENT'S REQUEST
12/3/99	REVISED SPLIT CONFIGURATION PER CLIENT'S REQUEST
10/28/99	REVISED SPLIT CONFIGURATION PER CLIENT'S REQUEST
9/6/99	REVISED SPLIT CONFIGURATION PER CLIENT'S REQUEST
8/31/99	ISSUE 0

GRAPHIC SCALE
0 200
100 400
(IN FEET)

N

PROPOSED LOT SPLIT FOR P.P.N. 12-00-086-000-020
PREPARED FOR
LOIS A. SMITH, TRUSTEE
ELYRIA-TWINSBURG ROAD (S.R. 82)
TOWNSHIP OF COLUMBIA, OHIO, LORAIN COUNTY, OHIO
BEING PART OF ORIGINAL TOWNSHIP LOT NO. 86

BRAMHALL
ENGINEERING AND SURVEYING CO., INC.
37307 HARVEST DRIVE AVON, OHIO 44011
(440) 934 - 7878 (440) 934 - 7879 FAX

SHEET 1 OF 2
JOB NO. 99-585