MAP OF SURVEY

PREPARED FOR

DAVID F. AND DEBORAH L. MULL

SITUATED IN THE TOWNSHIP OF PITTSFIELD, COUNTY OF LORAIN, STATE OF OHIO AND BEING KNOWN AS PART OF ORIGINAL PITTSFIELD TOWNSHIP LOT 72 AND 88. ALSO BEING KNOWN AS PART OF THOSE LANDS DEEDED TO THE J.D.L. FARMS IN DEED VOLUME 1265, PAGE 529 PARCEL #4 AND TO DAVID F. AND DEBORAH L. MULL IN DEED VOLUME 1428, PAGE 379 OF LORAIN COUNTY DEED RECORDS.

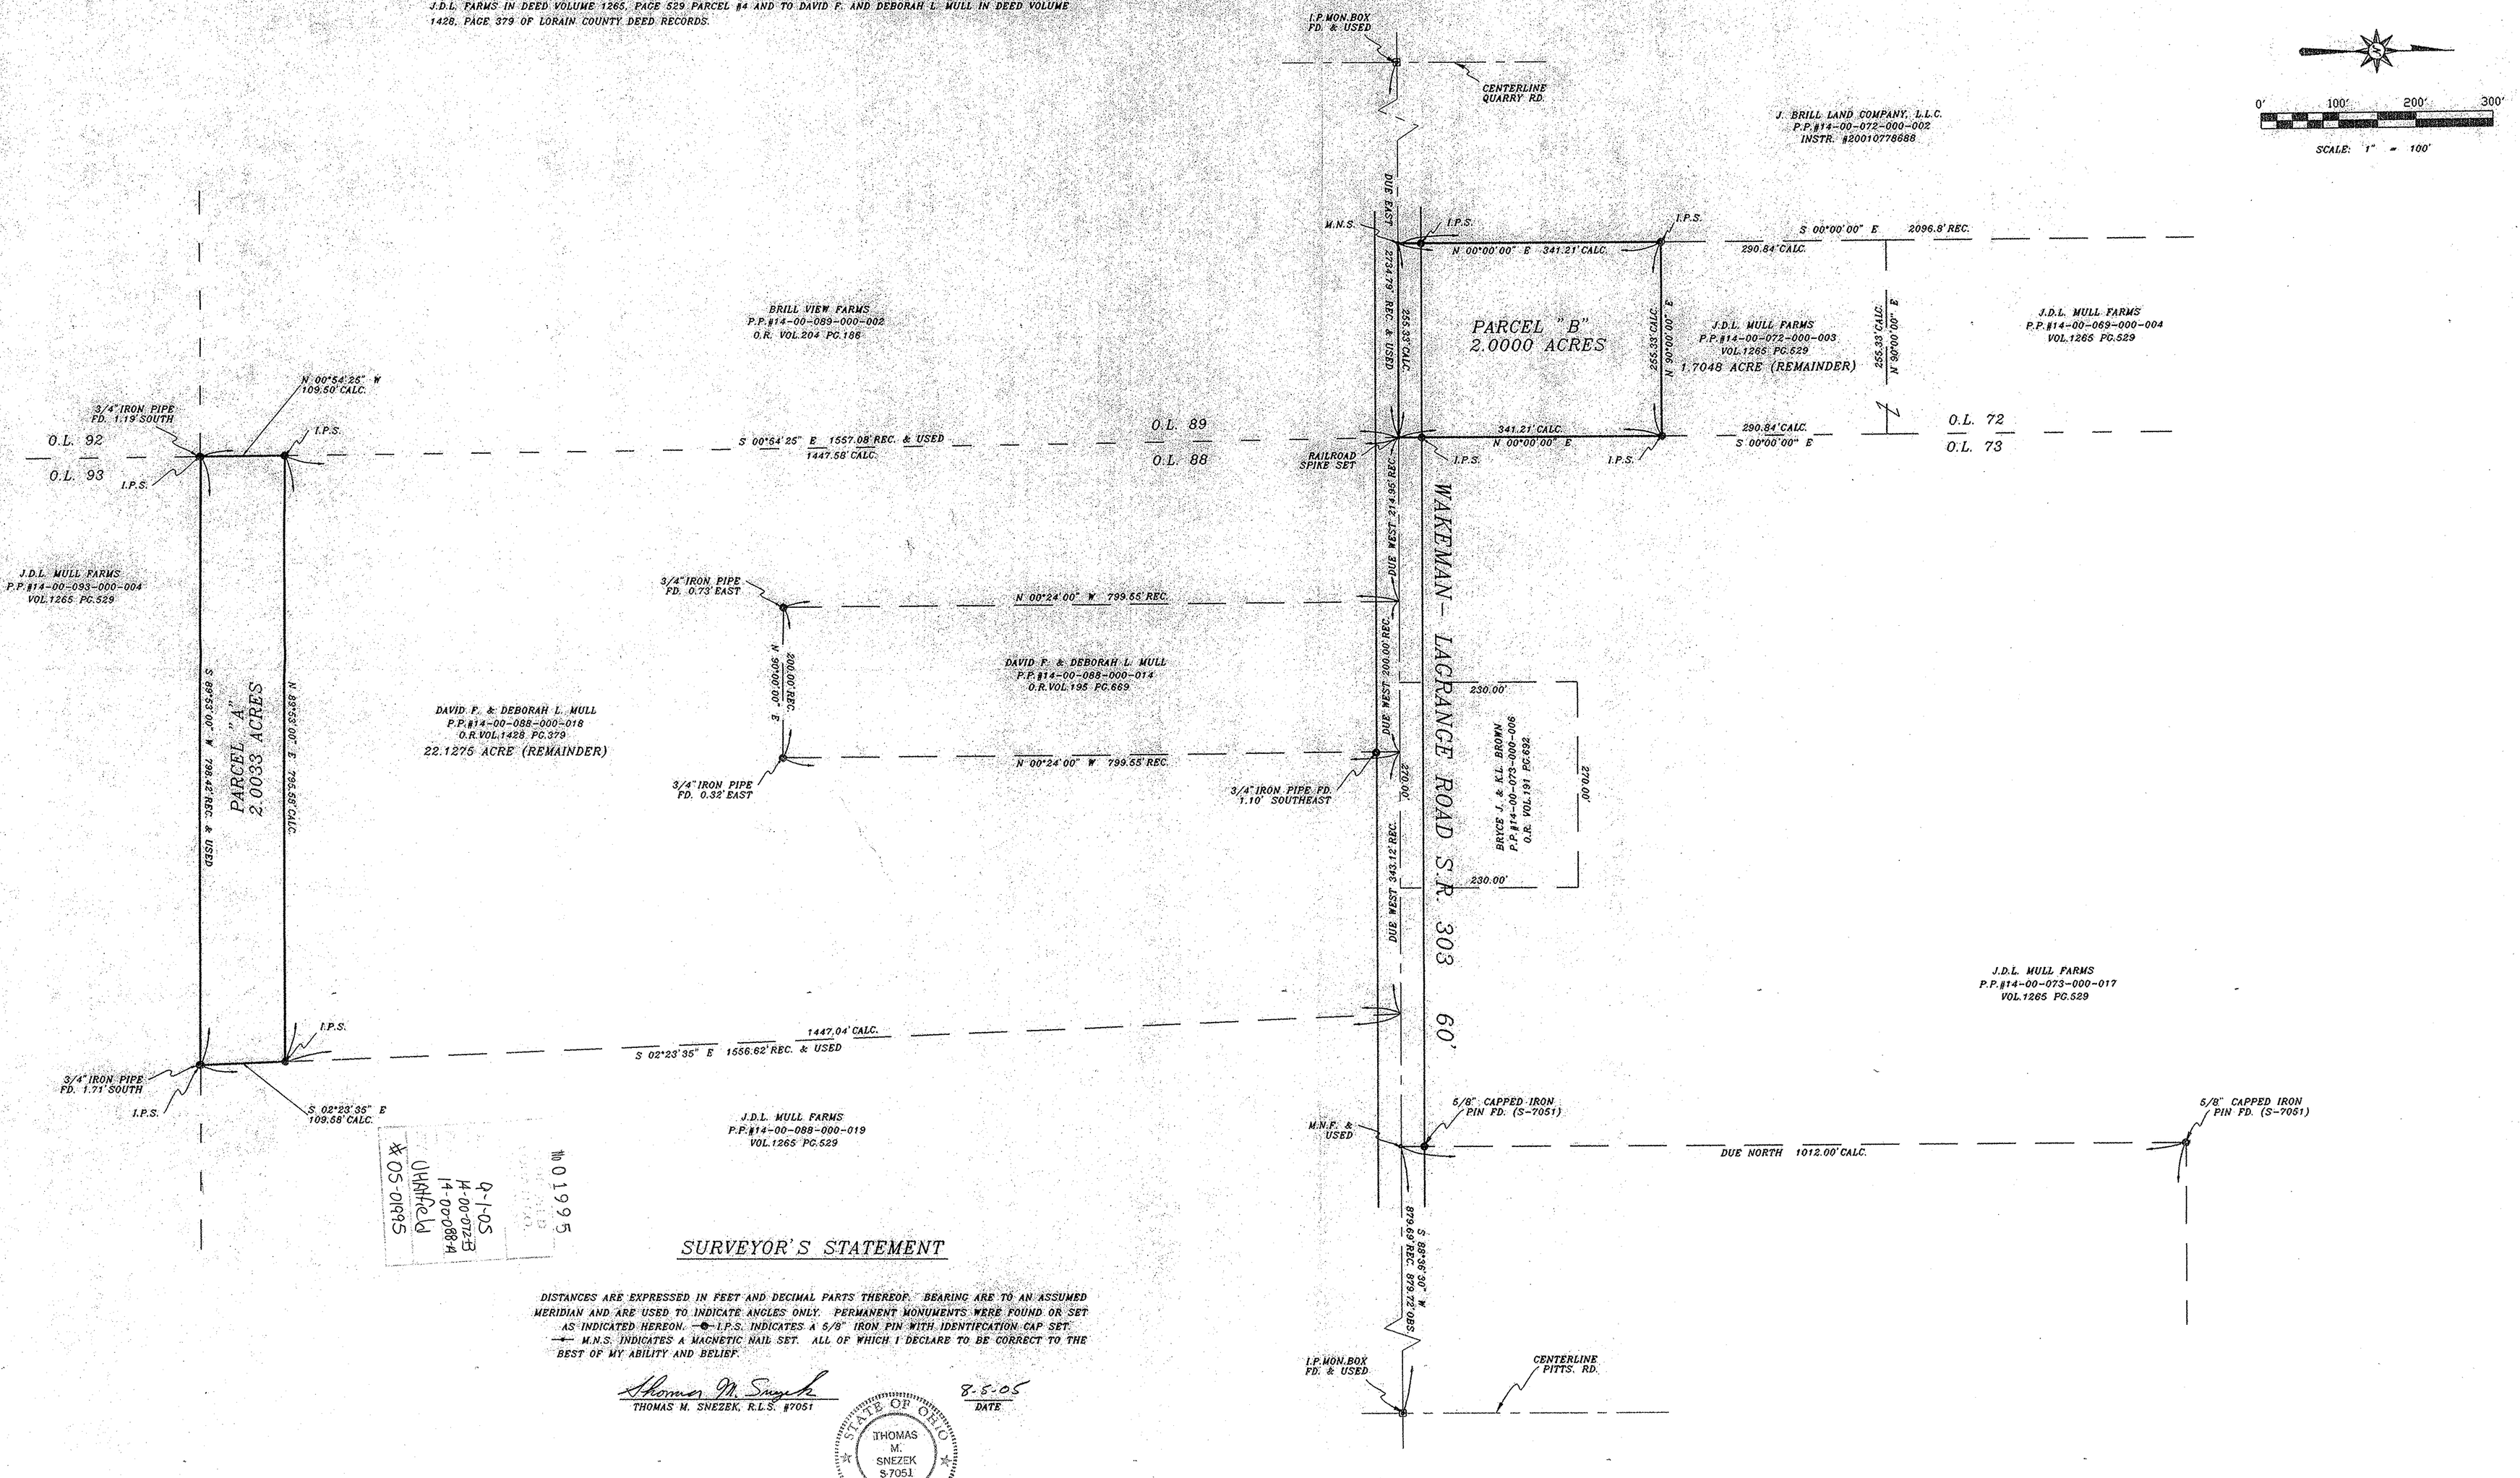

Q-1-05
14-00-072-B
14-00-088-A
UNMATCHED
#05-0195
No 01995

SURVEYOR'S STATEMENT

DISTANCES ARE EXPRESSED IN FEET AND DECIMAL PARTS THEREOF. BEARING ARE TO AN ASSUMED MERIDIAN AND ARE USED TO INDICATE ANGLES ONLY. PERMANENT MONUMENTS WERE FOUND OR SET AS INDICATED HEREON. —●— I.P.S. INDICATES A 5/8" IRON PIN WITH IDENTIFICATION CAP SET. —+— M.N.S. INDICATES A MAGNETIC NAIL SET. ALL OF WHICH I DECLARE TO BE CORRECT TO THE BEST OF MY ABILITY AND BELIEF.

Thomas M. Snezek 8-5-05

THOMAS M. SNEZEK, R.L.S. #7051 — DATE

STATE OF OHIO — THOMAS M. SNEZEK S-7051 — SURVEYOR

REV. TO CORRECT RECORD FRONTAGES 8/6/05
REV. TO ADD 1.7048 REMAINDER PCL. 7/7/05
PROJECT #0507 6/7/05