02-01-003-262-048, 049

LOT SPLIT & CONSOLIDATION

FOR

EMILE A. JABBUSCH

SITUATED IN THE CITY OF LORAIN,
COUNTY OF LORAIN AND STATE OF OHIO
AND KNOWN AS BEING PART OF ORIGINAL LOT NO. 3,
IN TRACT NO. 1 OF BLACK RIVER TOWNSHIP.

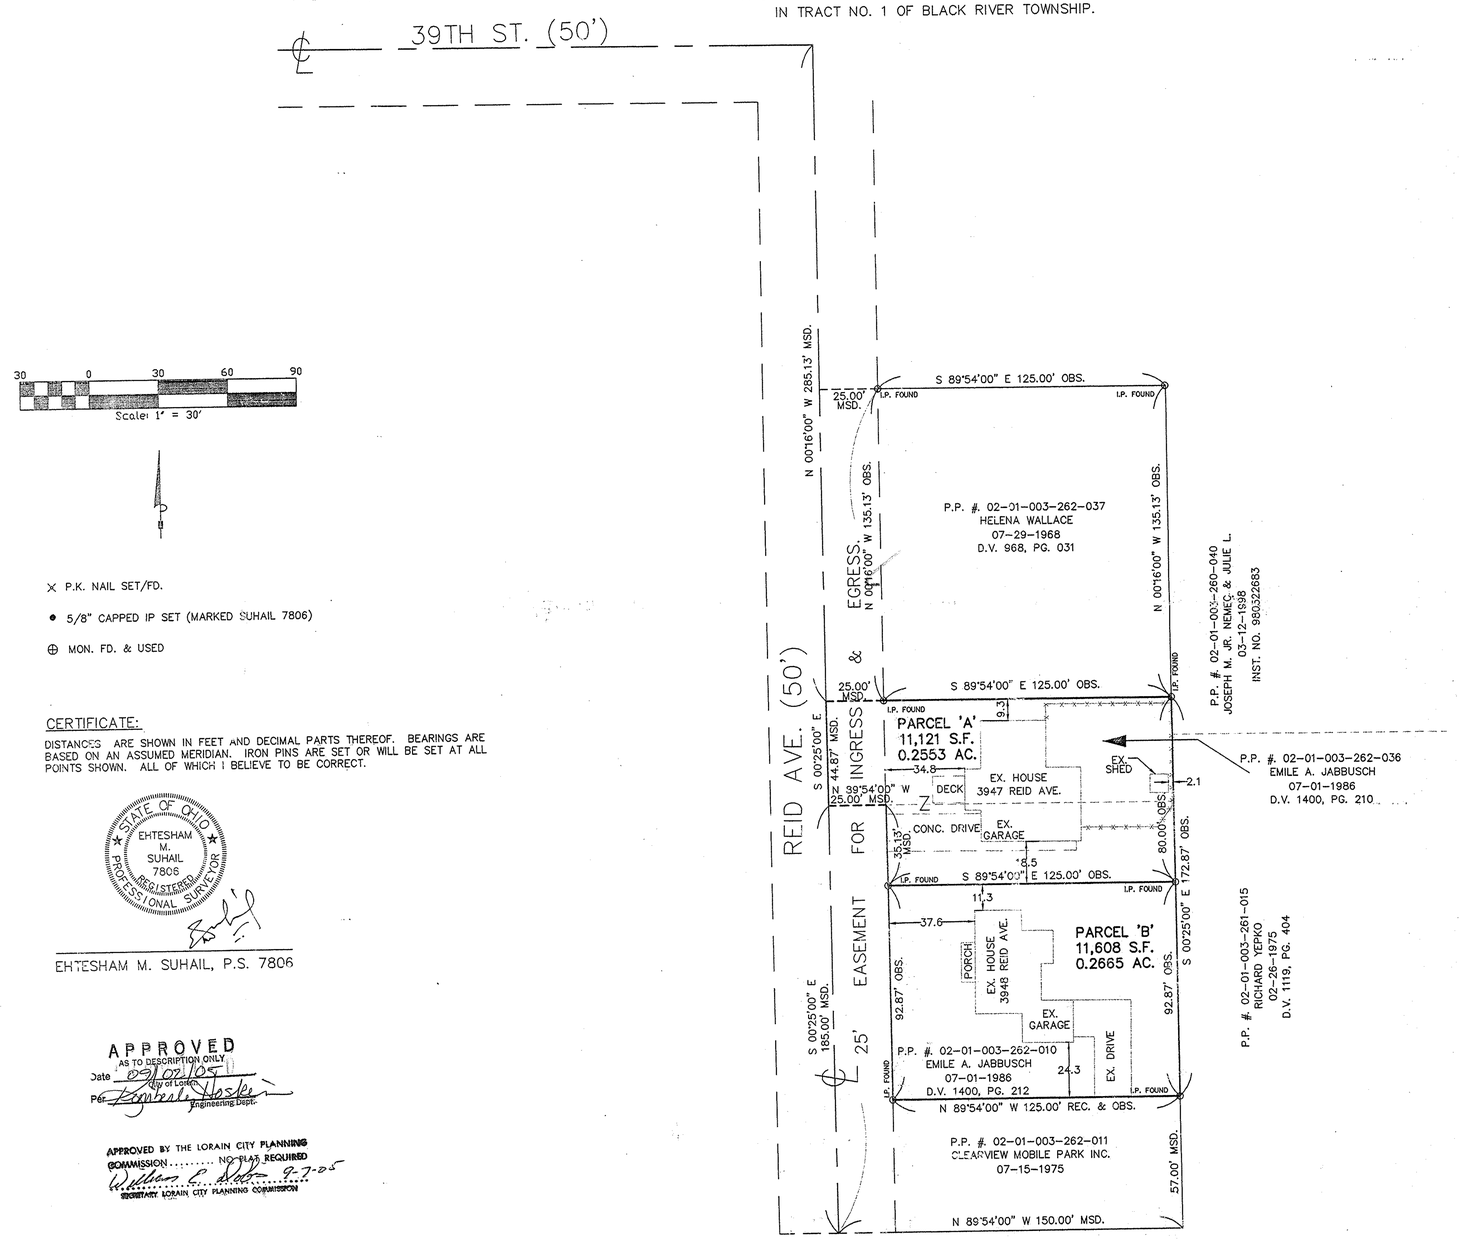

× P.K. NAIL SET/FD.

• 5/8" CAPPED IP SET (MARKED SUHAIL 7806)

⊕ MON. FD. & USED

CERTIFICATE:

DISTANCES ARE SHOWN IN FEET AND DECIMAL PARTS THEREOF. BEARINGS ARE BASED ON AN ASSUMED MERIDIAN. IRON PINS ARE SET OR WILL BE SET AT ALL POINTS SHOWN. ALL OF WHICH I BELIEVE TO BE CORRECT.

STATE OF OHIO
EHTESHAM M. SUHAIL
7806
REGISTERED PROFESSIONAL SURVEYOR

EHTESHAM M. SUHAIL, P.S. 7806

APPROVED
AS TO DESCRIPTION ONLY
Date 09/02/05
City of Lorain
By Kimberly Hasler
Engineering Dept.

APPROVED BY THE LORAIN CITY PLANNING COMMISSION..... NO PLAT REQUIRED
William E. Dale 9-7-05
SECRETARY LORAIN CITY PLANNING COMMISSION

№ 02006
APPROVED
LORAIN CO.
MAP DEPT
DATE 9-19-05
PAGE 2-01-003-C
BY J. Hatfield
#05-02006

Suhail & Suhail, Inc. Consulting Engineers & Surveyors 8401 Chagrin Road, Suite 17 Chagrin Falls, Ohio 44023 (440) 708-1330 Fax: (440) 708-1334	DR. BY MFA CHK. BY MA DATE JUNE 29, 2005 SCALE 1" = 30'	LOT SPLIT & CONSOLIDATION	PREPARED FOR EMILE A JABBUSCH S&S JOB NO. 05109 SHEET NO. 1 OF 1