PPN: 05-00-027-000-013 & 014

MAP OF SURVEY

FOR

THE OHIO TURNPIKE COMMISSION

PARCEL ACQUISITION FROM PETER SLIMAN et al

SITUATED IN THE TOWNSHIP OF AMHERST, COUNTY OF LORAIN, AND STATE OF OHIO
ANDKNOWN AS BEING PART OF ORIGINAL AMHERST TOWNSHIP LOT NO. 27

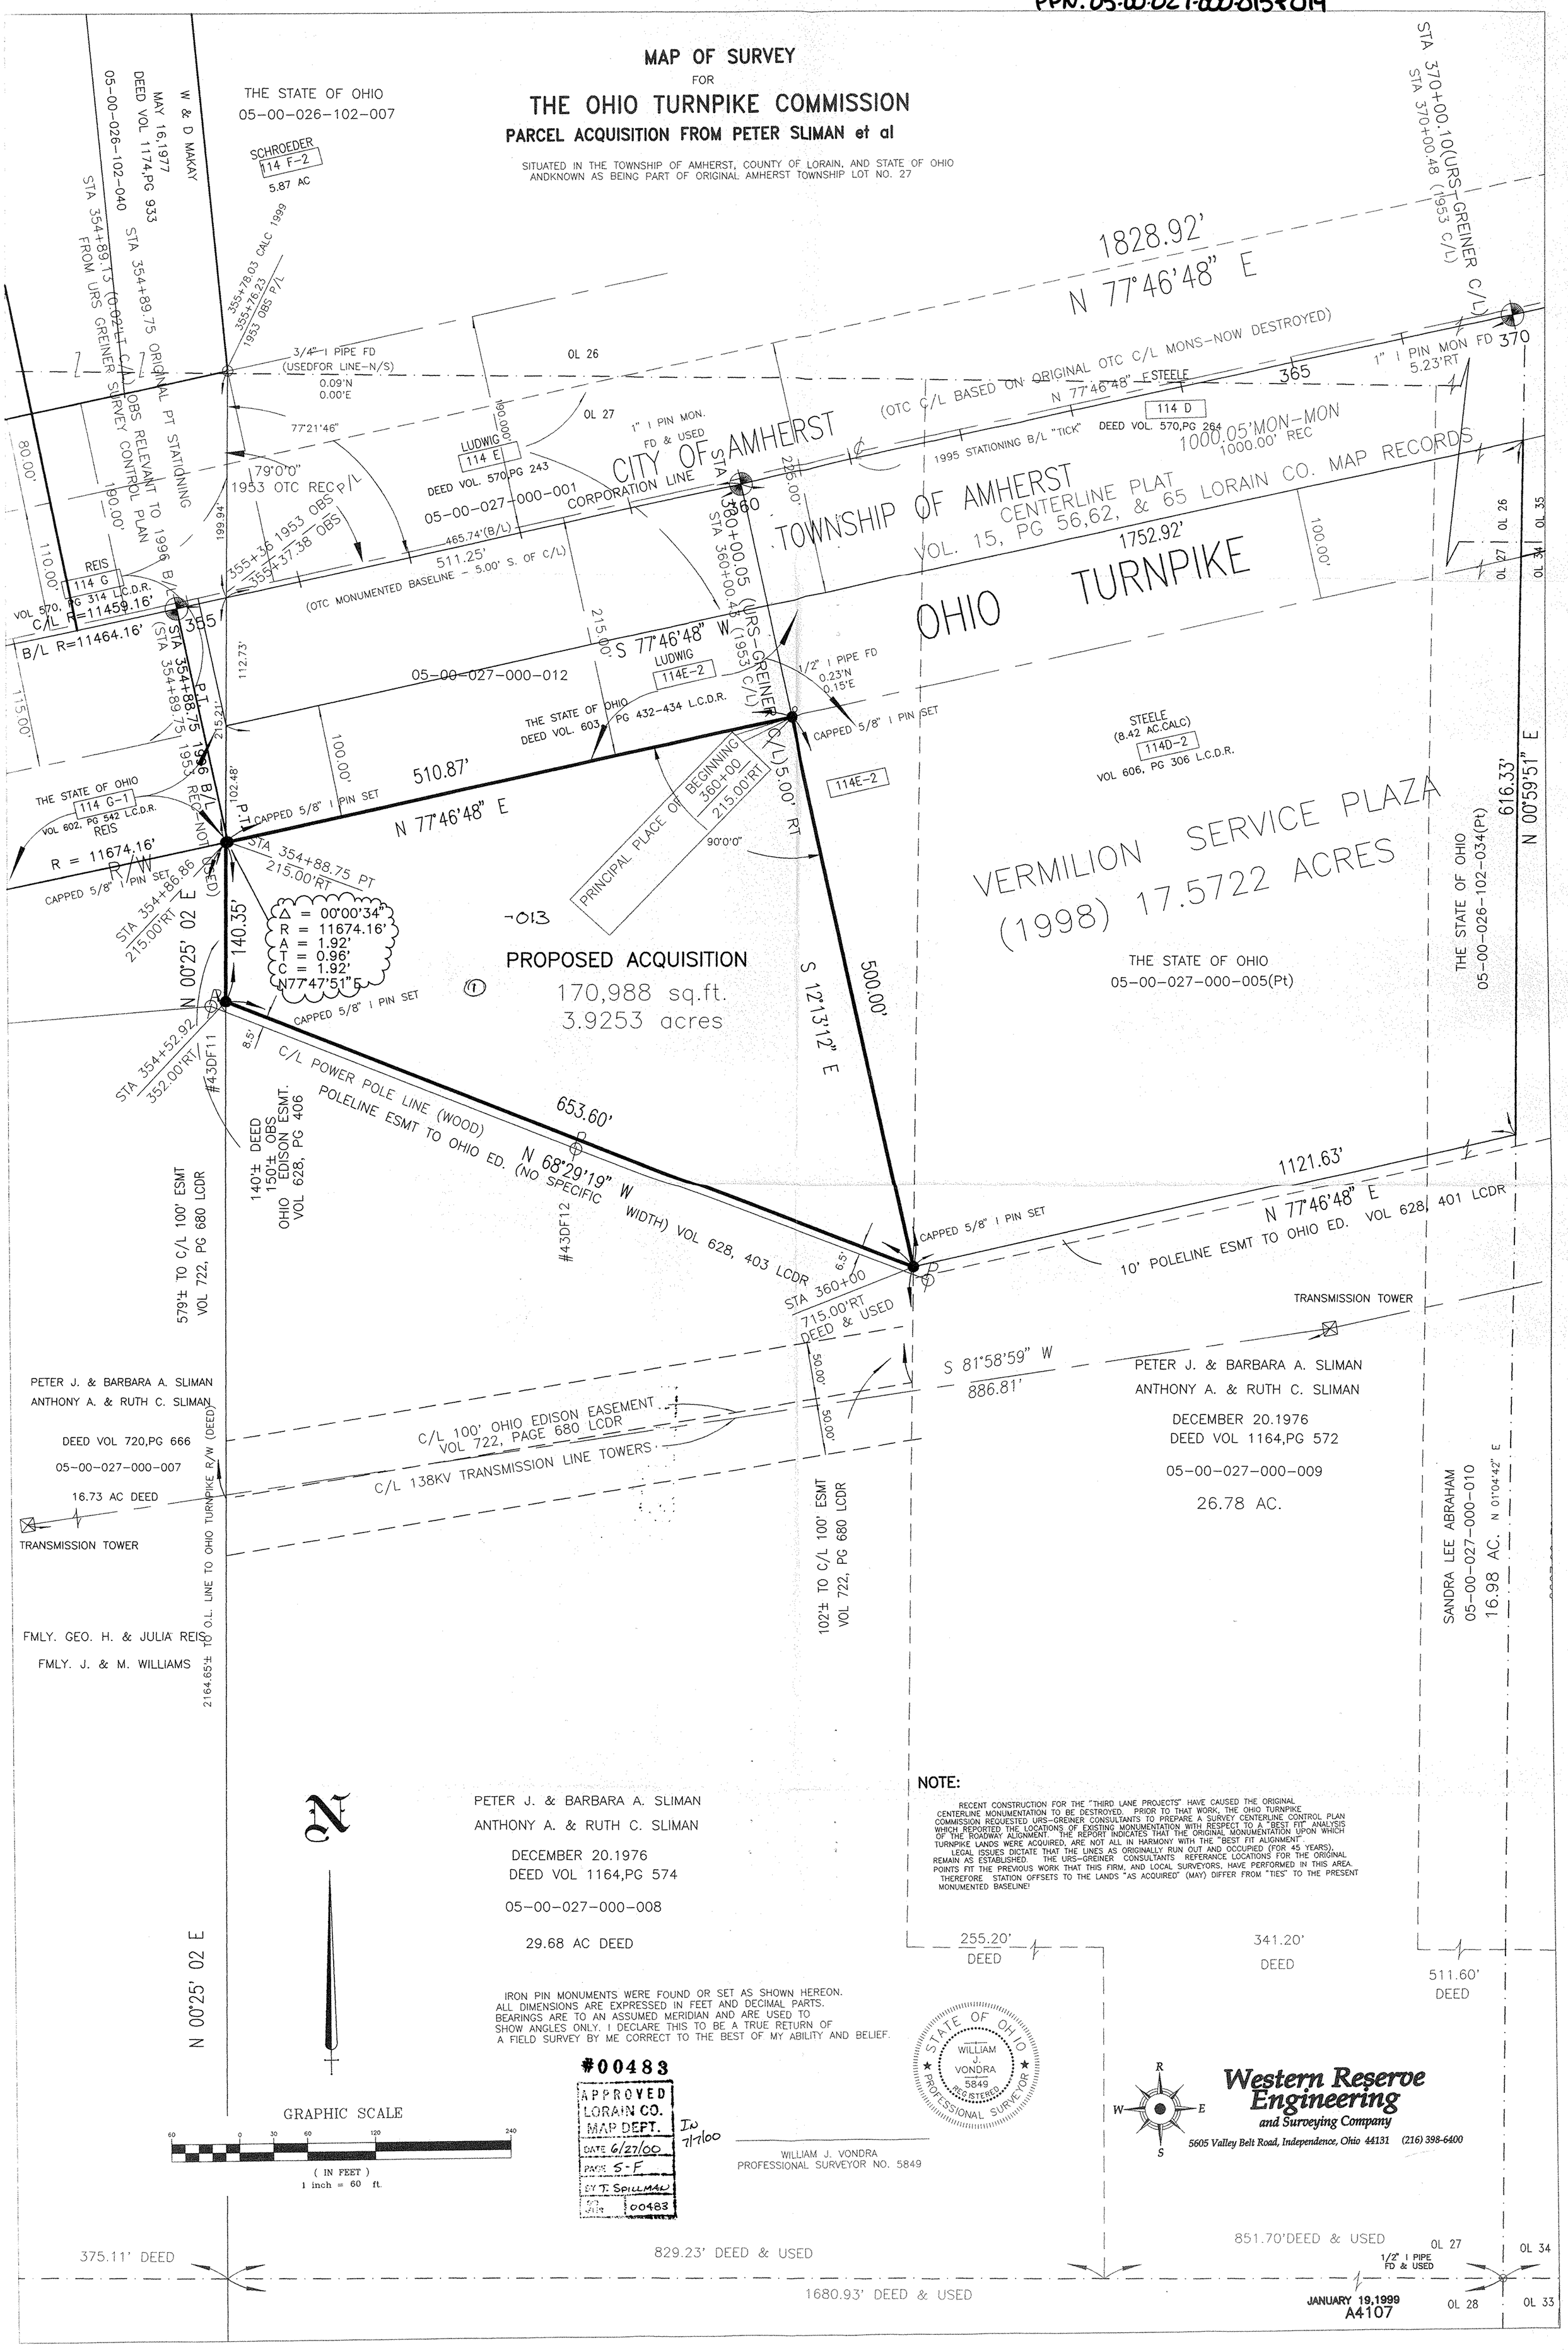

NOTE:

RECENT CONSTRUCTION FOR THE "THIRD LANE PROJECTS" HAVE CAUSED THE ORIGINAL CENTERLINE MONUMENTATION TO BE DESTROYED. PRIOR TO THAT WORK, THE OHIO TURNPIKE COMMISSION REQUESTED URS-GREINER CONSULTANTS TO PREPARE A SURVEY CENTERLINE CONTROL PLAN WHICH REPORTED THE LOCATIONS OF EXISTING MONUMENTATION WITH RESPECT TO A "BEST FIT" ANALYSIS OF THE ROADWAY ALIGNMENT. THE REPORT INDICATES THAT THE ORIGINAL MONUMENTATION UPON WHICH TURNPIKE LANDS WERE ACQUIRED, ARE NOT ALL IN HARMONY WITH THE "BEST FIT ALIGNMENT".

LEGAL ISSUES DICTATE THAT THE LINES AS ORIGINALLY RUN OUT AND OCCUPIED (FOR 45 YEARS), REMAIN AS ESTABLISHED. THE URS-GREINER CONSULTANTS REFERANCE LOCATIONS FOR THE ORIGINAL POINTS FIT THE PREVIOUS WORK THAT THIS FIRM, AND LOCAL SURVEYORS, HAVE PERFORMED IN THIS AREA. THEREFORE STATION OFFSETS TO THE LANDS "AS ACQUIRED" (MAY) DIFFER FROM "TIES" TO THE PRESENT MONUMENTED BASELINE!

C:\ACAD\DWG\A4100A_Z\A4107\A4107LS Fri Jun 30 08:43:24 2000