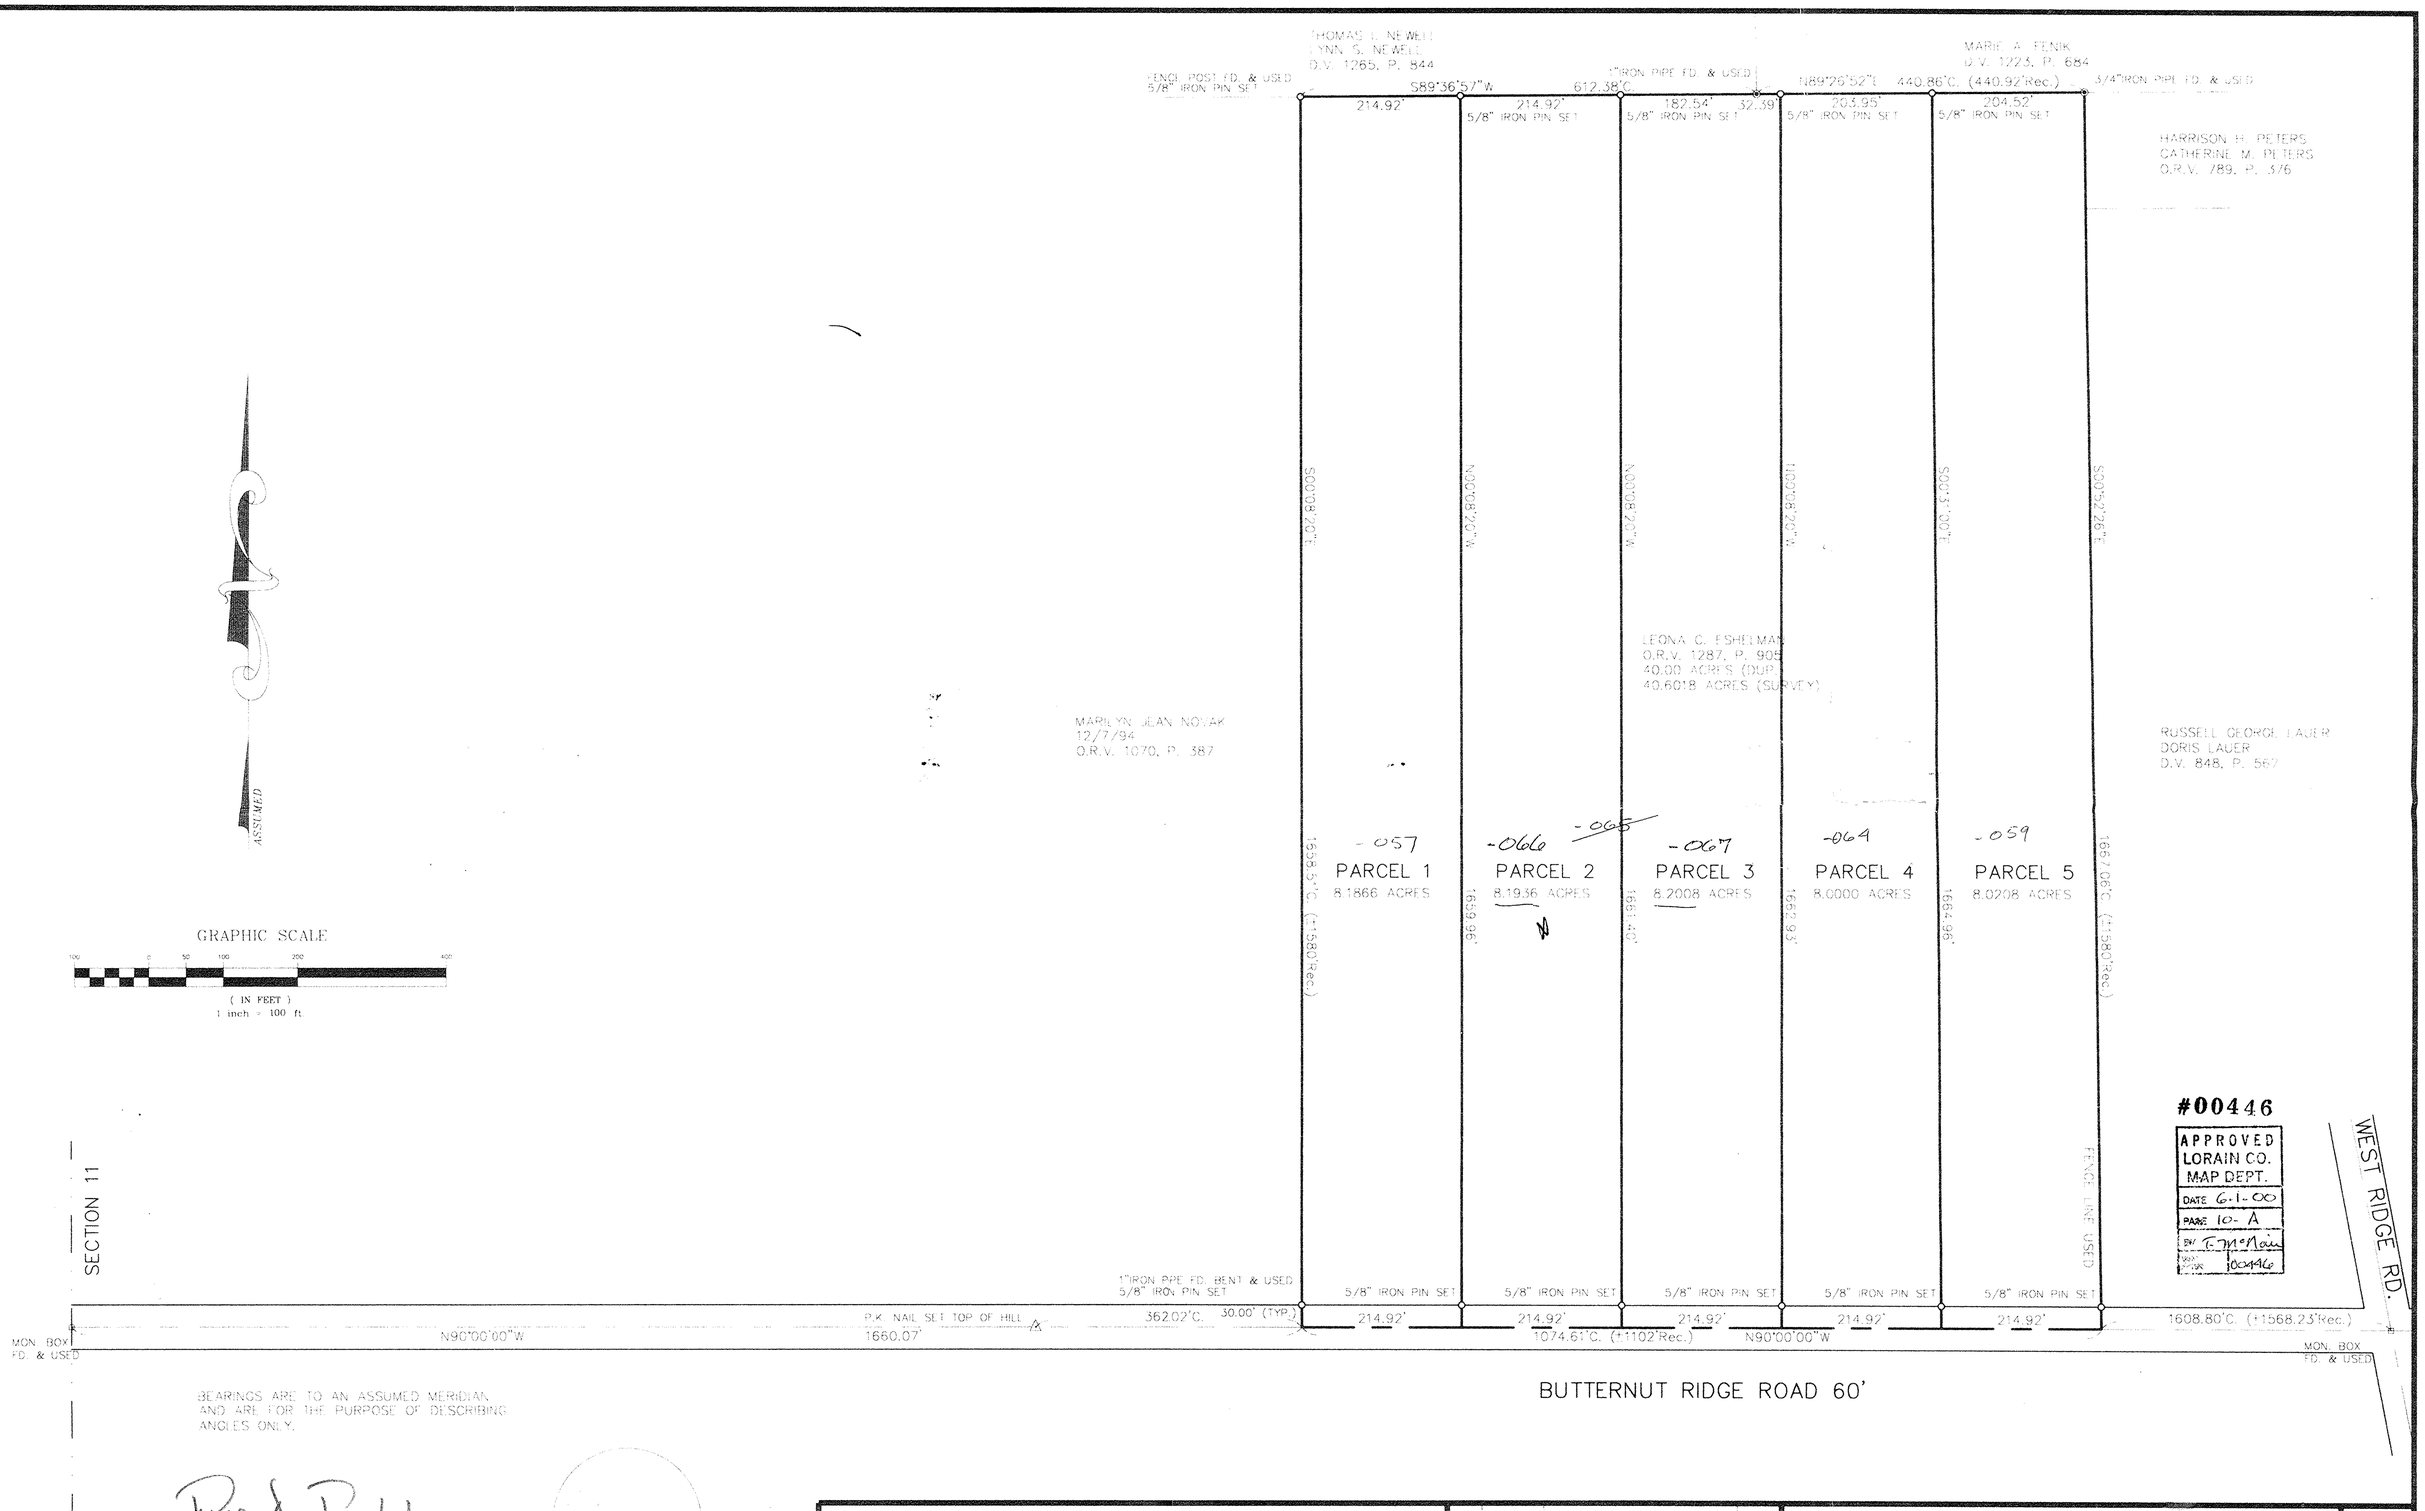

BEARINGS ARE TO AN ASSUMED MERIDIAN AND ARE FOR THE PURPOSE OF DESCRIBING ANGLES ONLY.

PHIL A. ROSEBECK REG. SURVEYOR NO. 6696

SURVEY MAP

LEONA C. ESHELMAN

PART OF ORIGINAL CARLISLE TOWNSHIP SECTION 11
LORAIN COUNTY, OHIO
APRIL 22, 1998

NO.	DATE	DESCRIPTION	BY

P.A. ROSEBECK & ASSOCIATES

REGISTERED SURVEYOR
705 WILLOW CREEK DRIVE, AMHERST, OHIO 44001
PHONE: (440) 988-4657

SHEET 1 OF 1