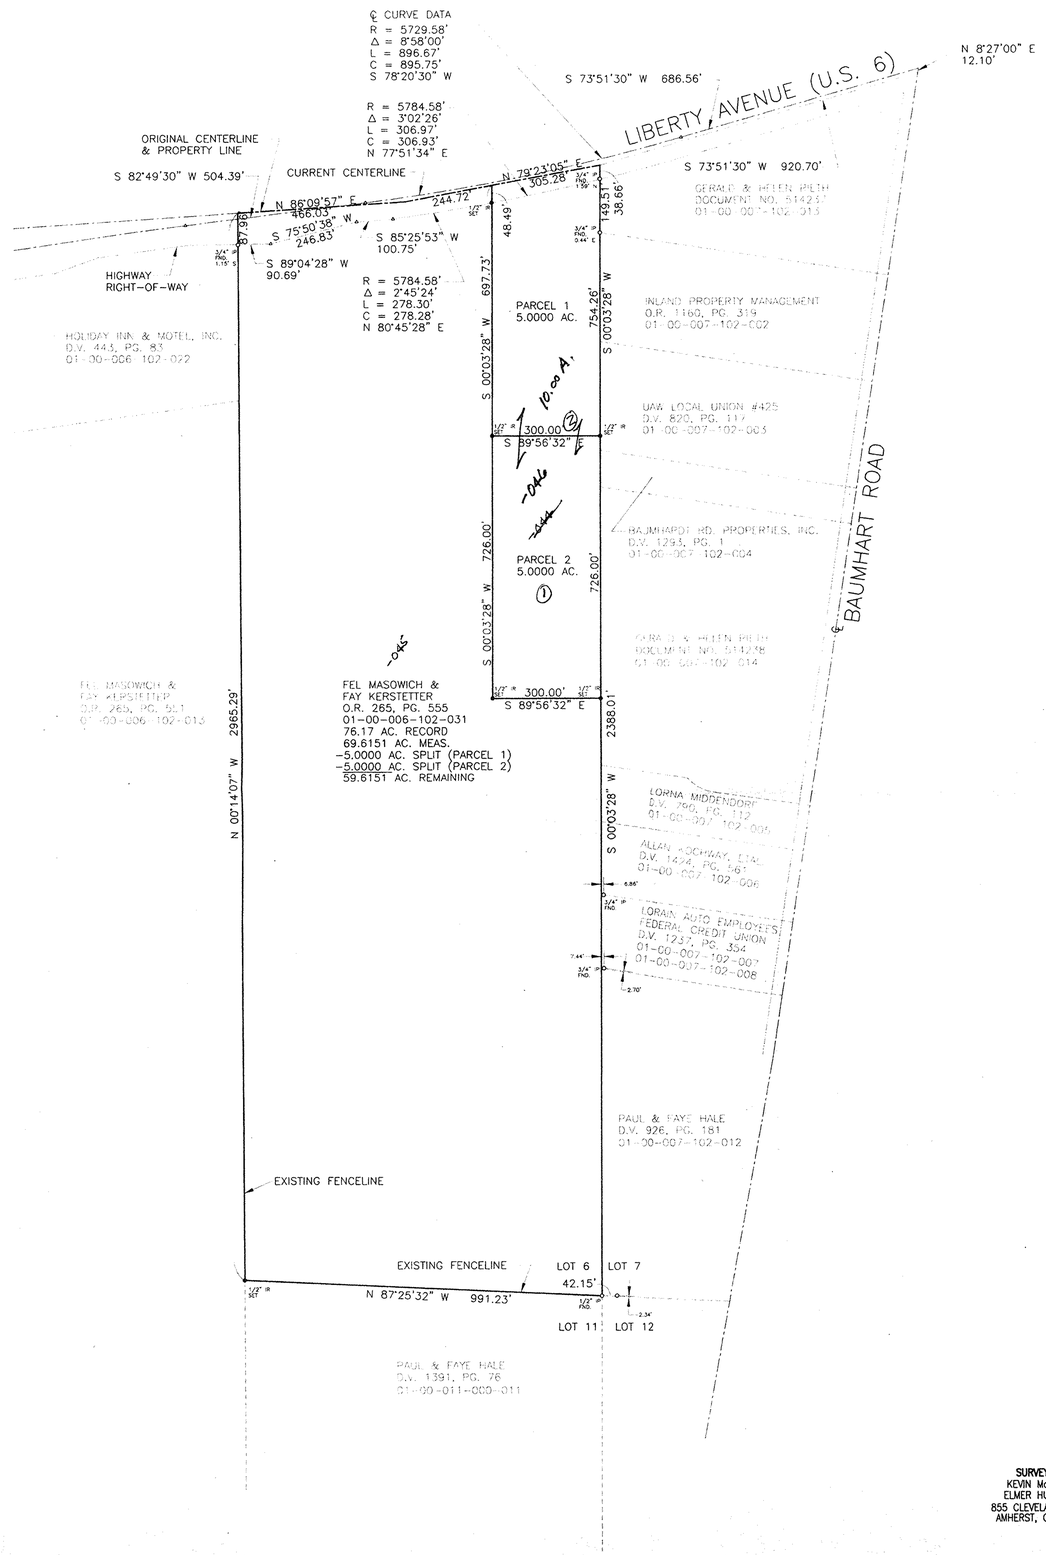

SCALE: 1" = 200'

SCALE IN FEET
0 100 200 400

REVISED:
2/29/00 ADDED PARCEL 2

John Hancock & Associates
INCORPORATED
ENGINEERS - SURVEYORS
326 E. MARKET STREET SANDUSKY, OHIO 44870
(419) 625-7838

PLAT OF SURVEY

ORIGINAL BROWNHELM TOWNSHIP
LOT NO. 6, CITY OF VERMILION
LORAIN COUNTY, OHIO

#00 432

APPROVED
LORAIN CO.
MAP DEPT
DATE 5-12-2000
PAGE 1-C
BY
#00432

BEARINGS HEREON ARE BASED UPON A BEARING OF S 73°51'30" W FOR THE CENTERLINE OF LIBERTY AVENUE TO THE EAST OF THE SUBJECT PROPERTY.

I HEREBY CERTIFY THAT THIS PLAT WAS PREPARED FROM AN ACTUAL FIELD SURVEY OF THE PREMISES CONDUCTED BY ME PURSUANT TO CHAPTER 4733-37 OF THE OHIO ADMINISTRATIVE CODE.

James A. Faetanini
JAMES A. FAETANINI, P.S.
OHIO R.L.S. 7379

SURVEY FOR:
KEVIN McDANIEL
ELMER HUME, INC.
855 CLEVELAND AVENUE
AMHERST, OHIO 44001

FEB 29 2000

JOB NO.:	107698
DRN BY:	JAF
FILE NO.:	107698
DATE:	6/15/98
SCALE:	1"= 200'
SHEET NO.:	1