THOMAS SIMON & ASSOCIATES, INC.
PROFESSIONAL LAND SURVEYORS

COBBLESTONE CORNER PROFESSIONAL CENTER
39049 CENTER RIDGE ROAD
NORTH RIDGEVILLE, OHIO 44039
(440) 327-2925
FAX 327-2964

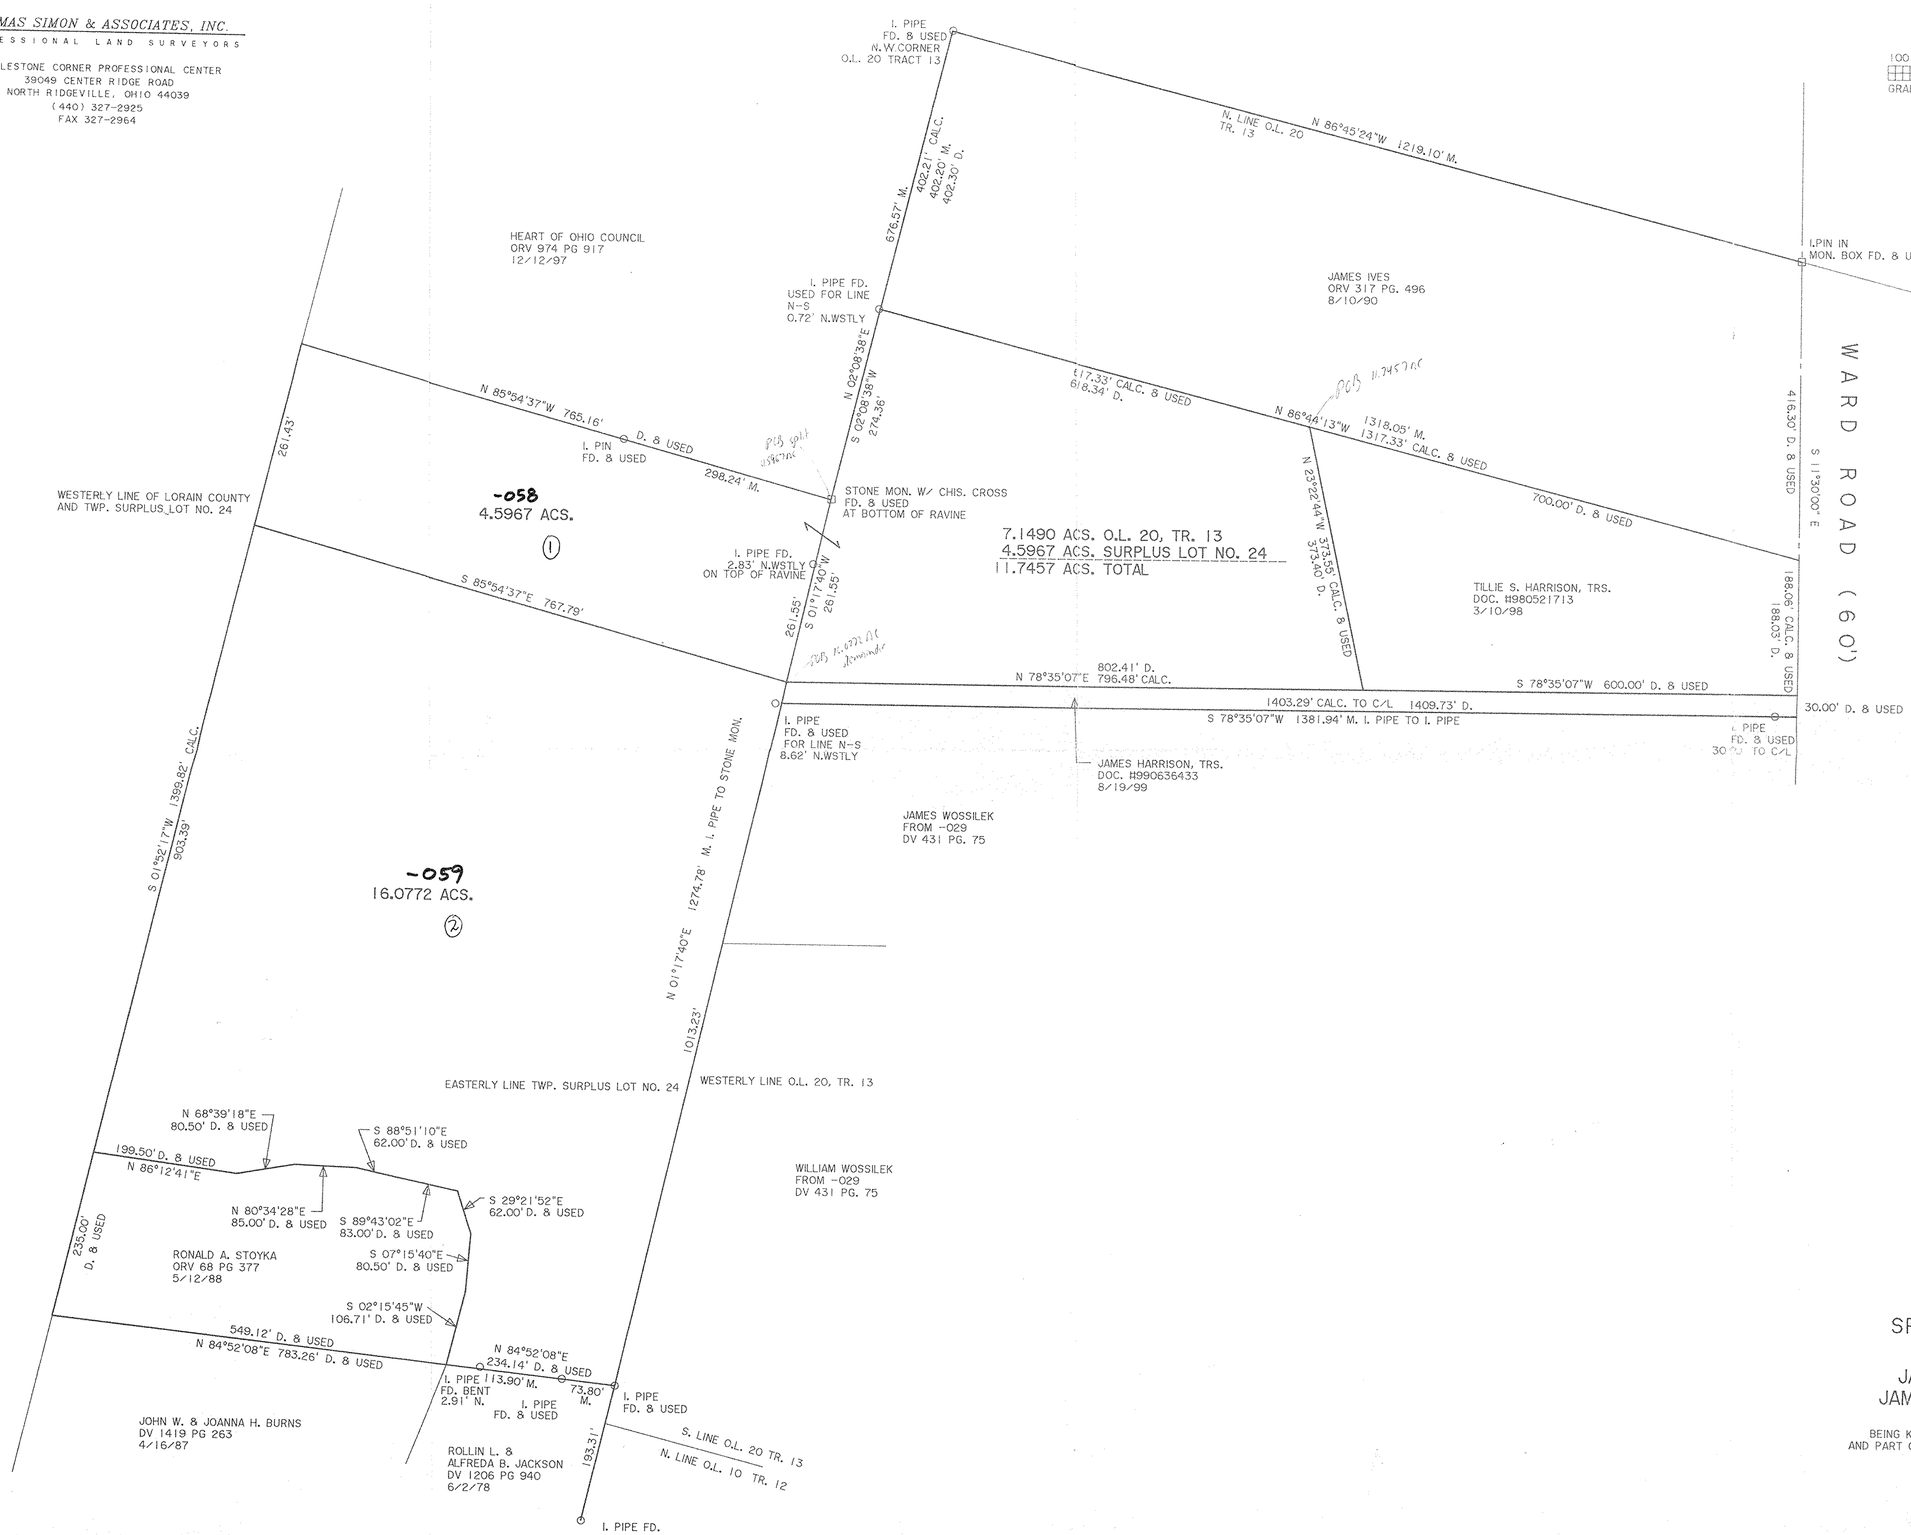

DIMENSIONS SHOWN ON THIS PLAT ARE EXPRESSED IN FEET AND DECIMAL PARTS THEREOF, ALL BEARINGS ARE TO AN ASSUMED MERIDIAN AND ARE USED TO INDICATE ANGLES ONLY. PERMANENT MONUMENTS WERE FOUND OR SET AT ALL POINTS INDICATED HEREON, ALL OF WHICH I CERTIFY TO BE CORRECT.

STATE OF OHIO THOMAS A. SIMON S-7775 REGISTERED PROFESSIONAL SURVEYOR

THOMAS A. SIMON
REG. PROFESSIONAL SURVEYOR
NO. S-7775

BASIS OF BEARINGS IS THE CENTERLINE OF WARD RD. (S 11°30'00"E).

#00 427

APPROVED
LORAIN CO.
MAP DEPT
DATE 5-12-2000
PAGE 8-E
BY
#00427

PLAT OF SURVEY
SPLIT AND CONSOLIDATION
FOR

JAMES HARRISON, TRS. AND
JAMES A. & DAWN D. HARRISON

BEING KNOWN AS PART OF ORIGINAL LOT NO. 20, TRACT 13
AND PART OF SURPLUS LOT NO. 24, BOTH IN HENRIETTA TOWNSHIP

COUNTY OF LORAIN STATE OF OHIO

DECEMBER, 1999 SCALE: 1" = 100'

JOB NO. 99-065