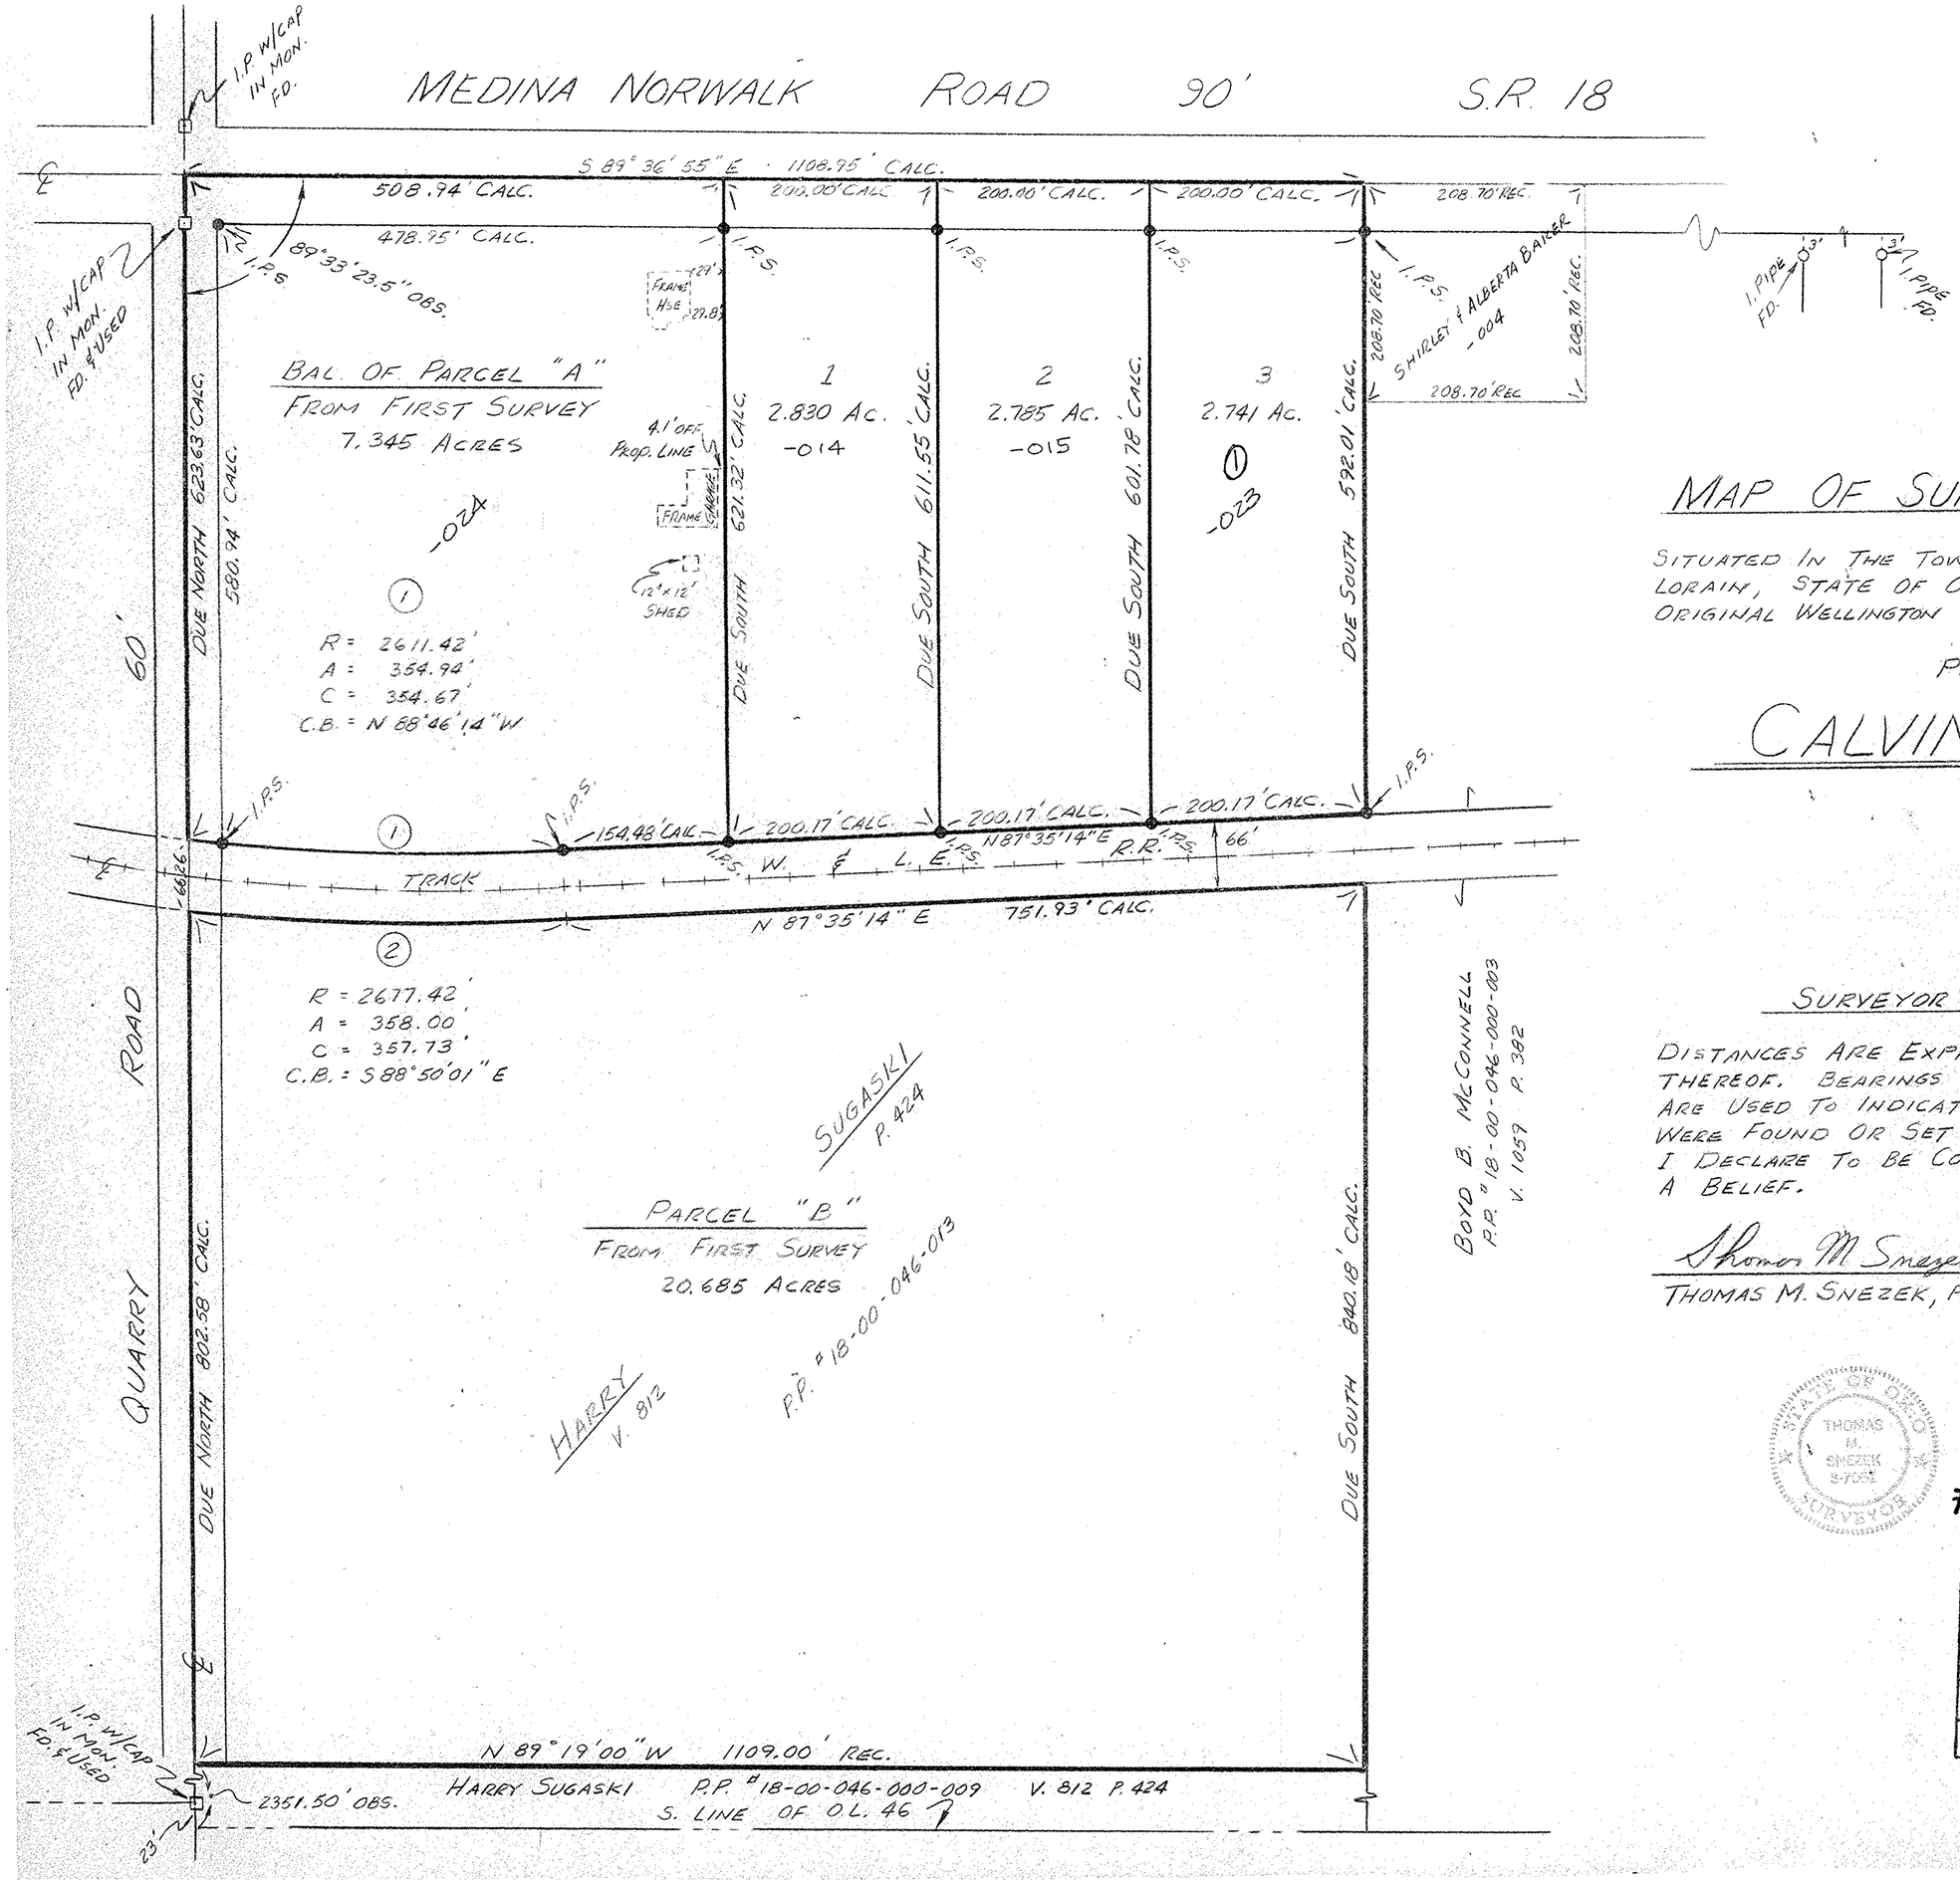

MAP OF SURVEY AND LOT SPLIT

SITUATED IN THE TOWNSHIP OF WELLINGTON, COUNTY OF LORAIN, STATE OF OHIO, AND KNOWN AS BEING PART OF ORIGINAL WELLINGTON TOWNSHIP LOT NO. 46

PREPARED FOR

CALVIN G. WOODS

SURVEYOR'S STATEMENT

DISTANCES ARE EXPRESSED IN FEET AND DECIMAL PARTS THEREOF. BEARINGS ARE TO AN ASSUMED MERIDIAN AND ARE USED TO INDICATE ANGLES ONLY. PERMANENT MONUMENTS WERE FOUND OR SET AS INDICATED HEREON. ALL OF WHICH I DECLARE TO BE CORRECT TO THE BEST OF MY ABILITY A BELIEF.

REV. 4-2-96 (ADD BUILDINGS)
REV. 3-6-96

Thomas M. Snezek
THOMAS M. SNEZEK, P.S. #7051

4-3-95
DATE

STATE OF OHIO THOMAS M. SNEZEK 7051 REGISTERED SURVEYOR

#00515

APPROVED
LORAIN CO.
MAP DEPT

DATE 8-1-2000
PAGE 18-E
BY
#00515