BOUNDARY SURVEY

PART OF ORIGINAL CARLISLE TOWNSHIP SECTION 13
BUTTERNUT RIDGE ROAD
CARLISLE TOWNSHIP COUNTY OF LORAIN STATE OF OHIO
JUNE 27, 2000

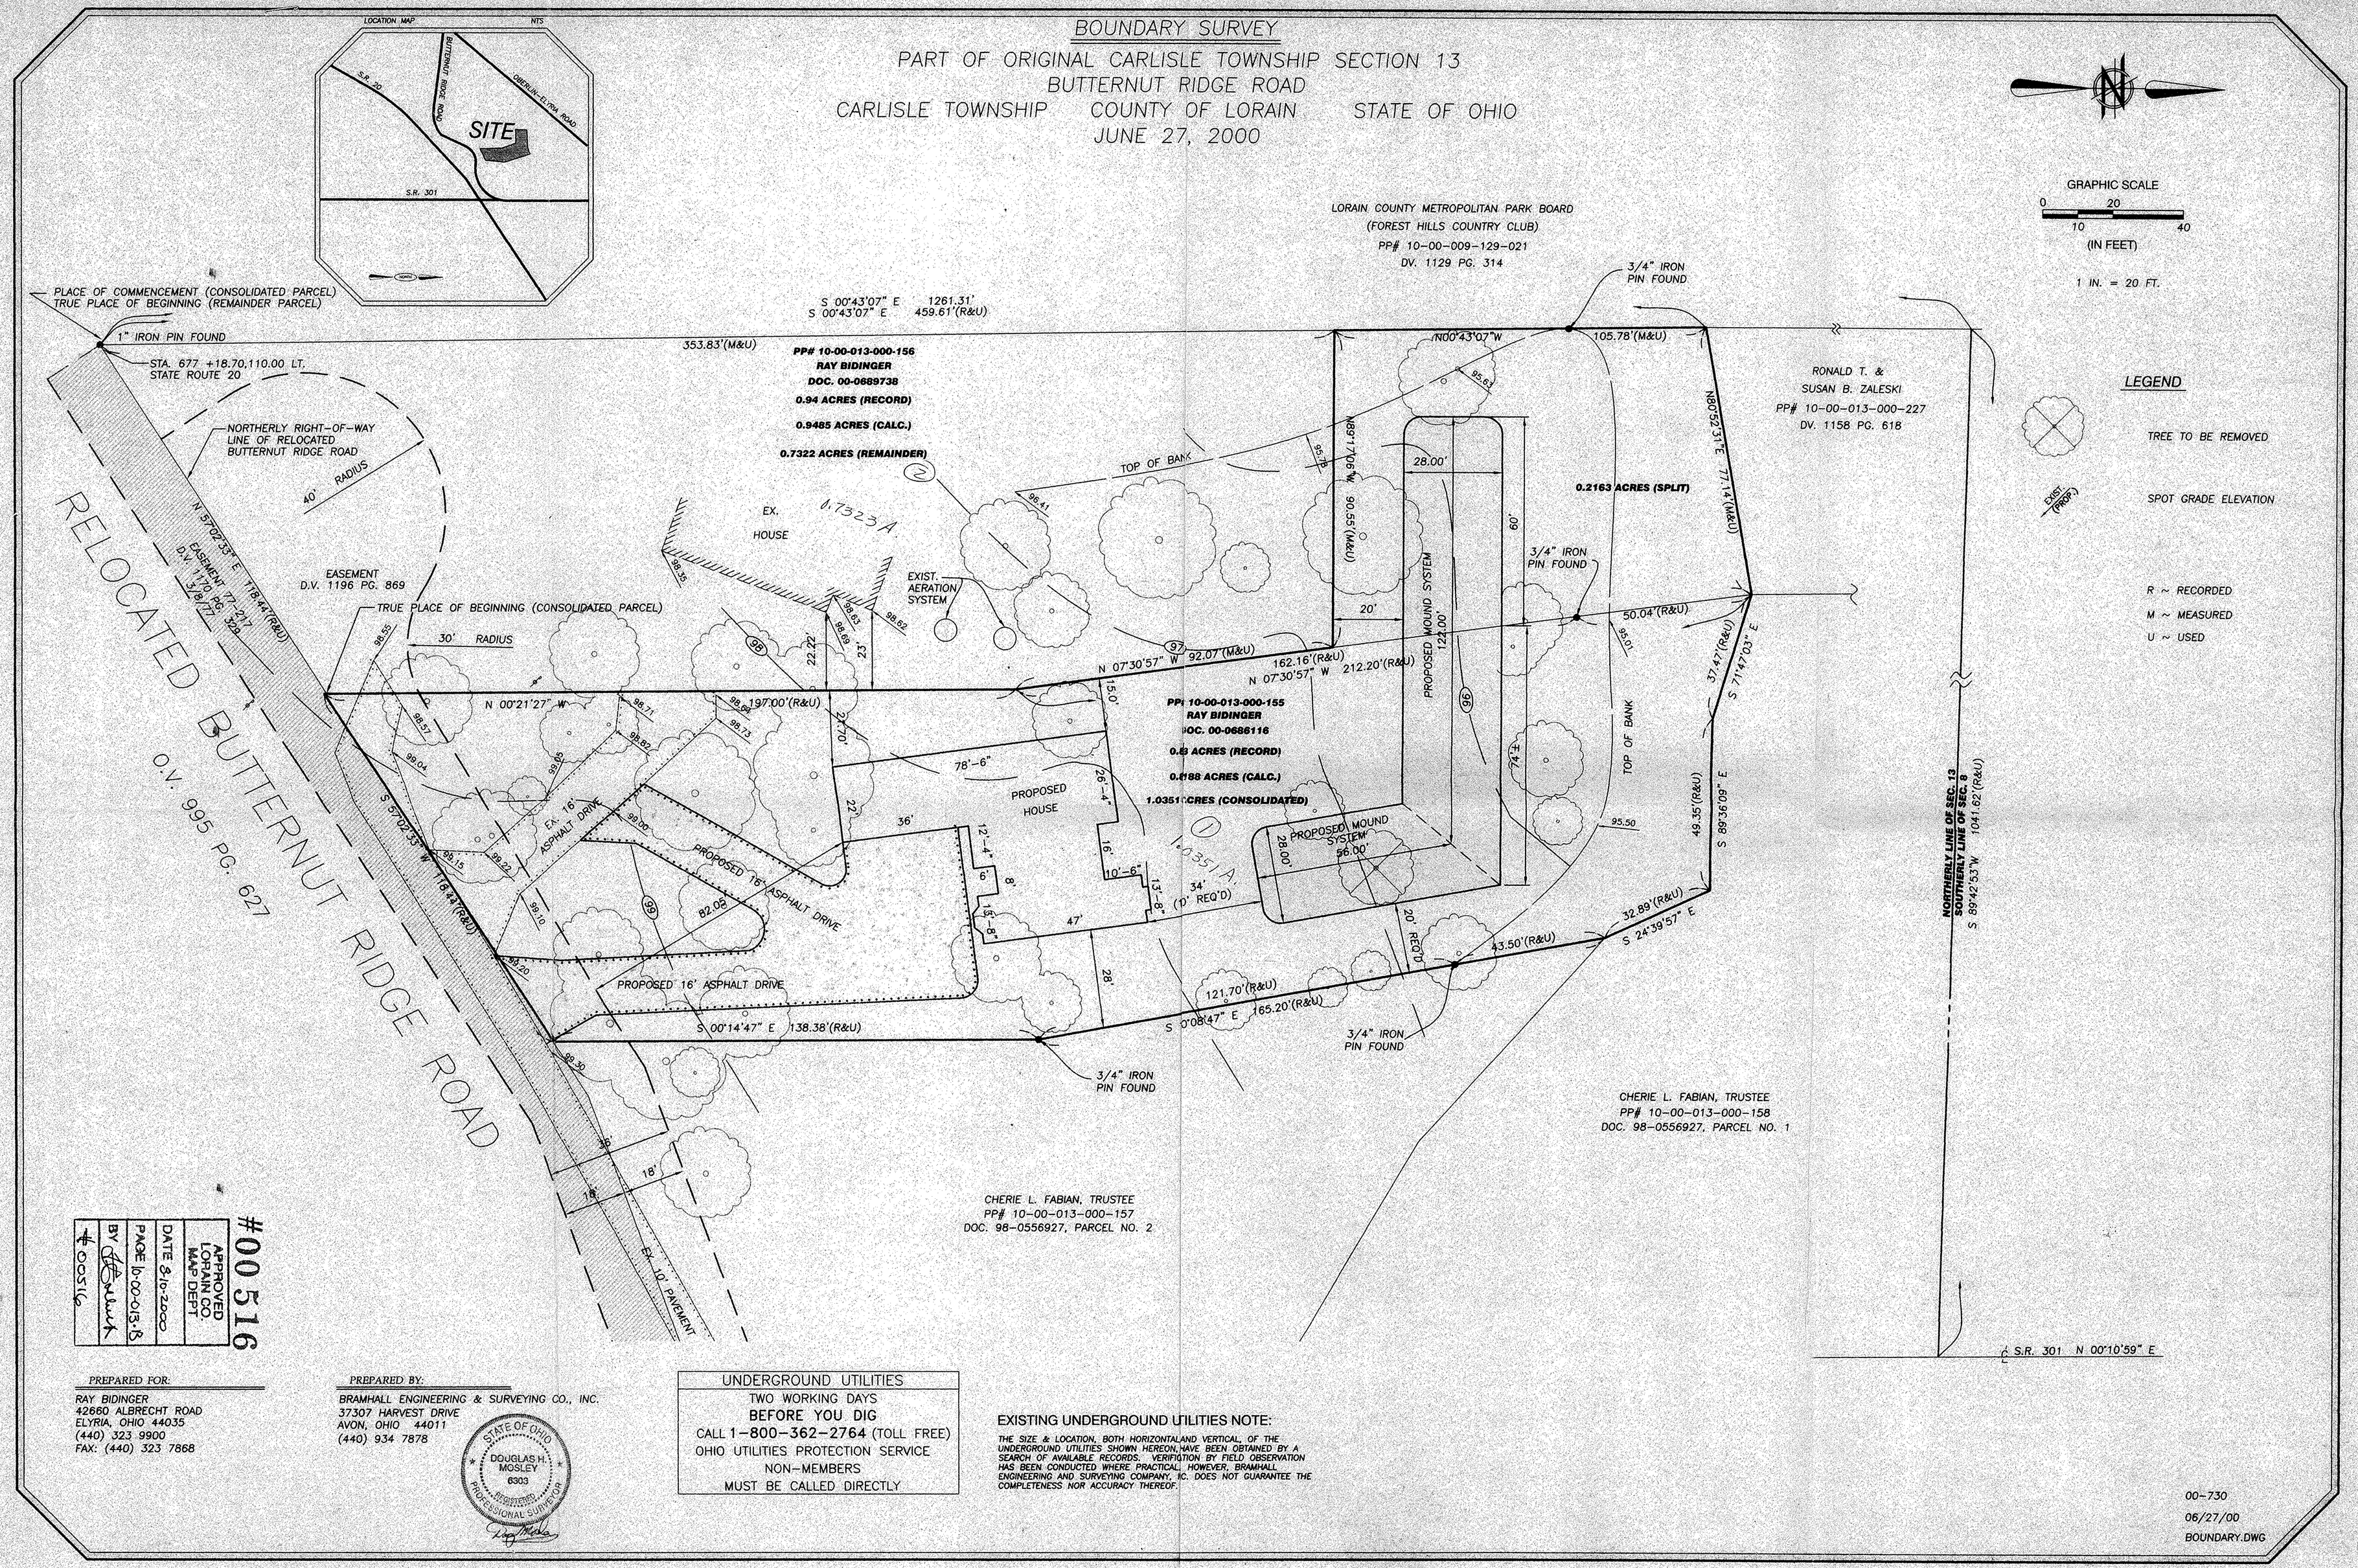

APPROVED
LORAIN CO.
MAP DEPT
DATE 8-10-2000
PAGE 10-00-013-B
BY
#00516

#00 516

PREPARED FOR:

RAY BIDINGER
42660 ALBRECHT ROAD
ELYRIA, OHIO 44035
(440) 323 9900
FAX: (440) 323 7868

PREPARED BY:

BRAMHALL ENGINEERING & SURVEYING CO., INC.
37307 HARVEST DRIVE
AVON, OHIO 44011
(440) 934 7878

STATE OF OHIO
DOUGLAS H. MOSLEY
6303
REGISTERED PROFESSIONAL SURVEYOR

UNDERGROUND UTILITIES
TWO WORKING DAYS
BEFORE YOU DIG
CALL 1-800-362-2764 (TOLL FREE)
OHIO UTILITIES PROTECTION SERVICE
NON-MEMBERS
MUST BE CALLED DIRECTLY

EXISTING UNDERGROUND UTILITIES NOTE:

THE SIZE & LOCATION, BOTH HORIZONTAL AND VERTICAL, OF THE UNDERGROUND UTILITIES SHOWN HEREON, HAVE BEEN OBTAINED BY A SEARCH OF AVAILABLE RECORDS. VERIFICATION BY FIELD OBSERVATION HAS BEEN CONDUCTED WHERE PRACTICAL. HOWEVER, BRAMHALL ENGINEERING AND SURVEYING COMPANY, INC. DOES NOT GUARANTEE THE COMPLETENESS NOR ACCURACY THEREOF.

00-730
06/27/00
BOUNDARY.DWG