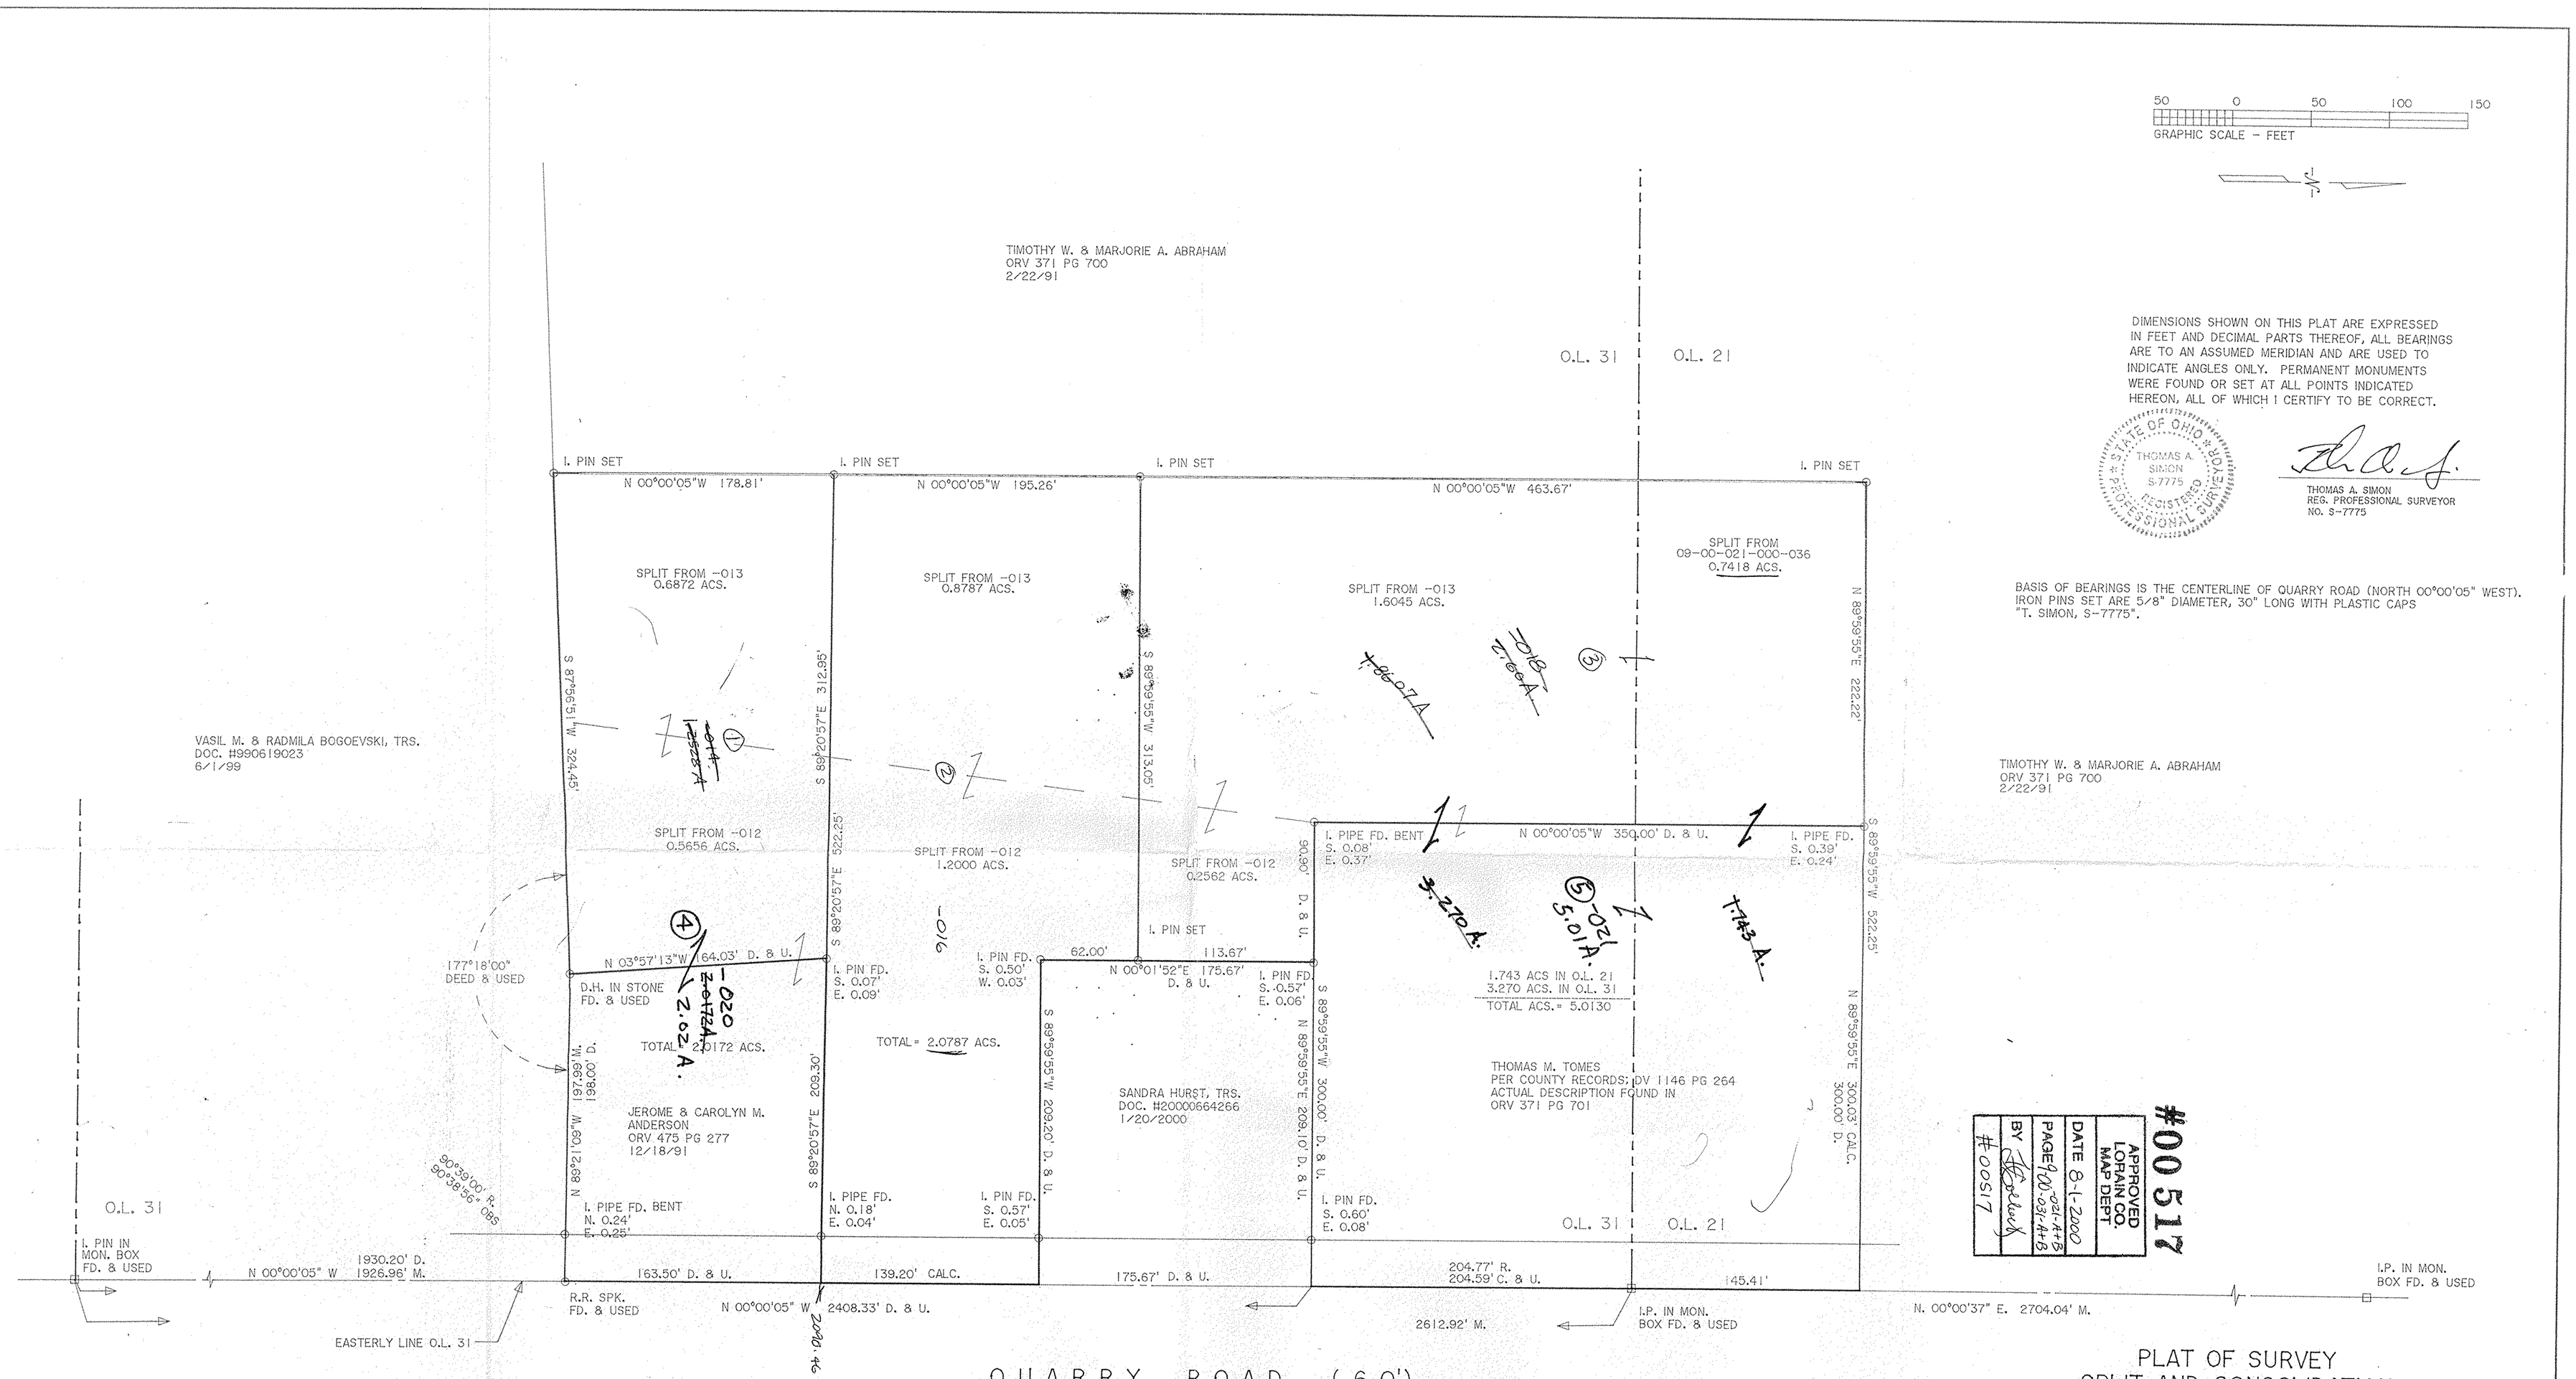

DIMENSIONS SHOWN ON THIS PLAT ARE EXPRESSED IN FEET AND DECIMAL PARTS THEREOF, ALL BEARINGS ARE TO AN ASSUMED MERIDIAN AND ARE USED TO INDICATE ANGLES ONLY. PERMANENT MONUMENTS WERE FOUND OR SET AT ALL POINTS INDICATED HEREON, ALL OF WHICH I CERTIFY TO BE CORRECT.

STATE OF OHIO THOMAS A. SIMON S-7775 REGISTERED PROFESSIONAL SURVEYOR

THOMAS A. SIMON
REG. PROFESSIONAL SURVEYOR
NO. S-7775

BASIS OF BEARINGS IS THE CENTERLINE OF QUARRY ROAD (NORTH 00°00'05" WEST). IRON PINS SET ARE 5/8" DIAMETER, 30" LONG WITH PLASTIC CAPS "T. SIMON, S-7775".

APPROVED
LORAIN CO.
MAP DEPT.
DATE 8-1-2000
PAGE 09-021-A+B
09-031-A+B
BY
#00517

#00517

PLAT OF SURVEY
SPLIT AND CONSOLIDATION
FOR

TIMOTHY W. & MARJORIE A. ABRAHAM
JEROME & CAROLYN M. ANDERSON
THOMAS M. TOMES

BEING KNOWN AS PART OF NEW RUSSIA TOWNSHIP
ORIGINAL LOT NOS. 21 AND 31

NEW RUSSIA TOWNSHIP COUNTY OF LORAIN
STATE OF OHIO

MAY 2000 SCALE: 1" = 50'

THOMAS SIMON & ASSOCIATES, INC.
PROFESSIONAL LAND SURVEYORS

COBBLESTONE CORNER PROFESSIONAL CENTER
39049 CENTER RIDGE ROAD
NORTH RIDGEVILLE, OHIO 44039
(440) 327-2925
FAX 327-2964

JOB NO. 2000-029