LOCATION MAP NTS

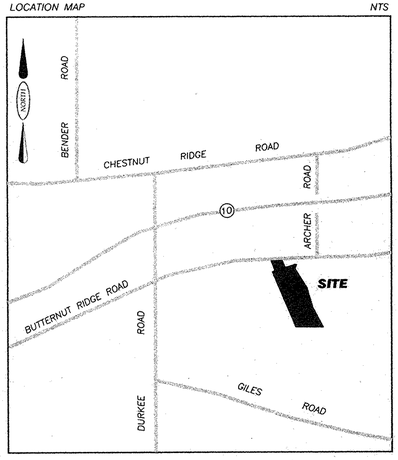

LEGEND OF SYMBOLS

◎	EXISTING IRON PIN FOUND
● IPS	5/8" IRON PIN SET WITH CAP STAMPED "BRAMHALL"
—×—×—×—	EXISTING FENCE
C	CALCULATED
M	MEASURED
R	RECORDED
U	USED
P.O.C.	POINT OF COMMENCEMENT
T.P.O.B.	TRUE PLACE OF BEGINNING

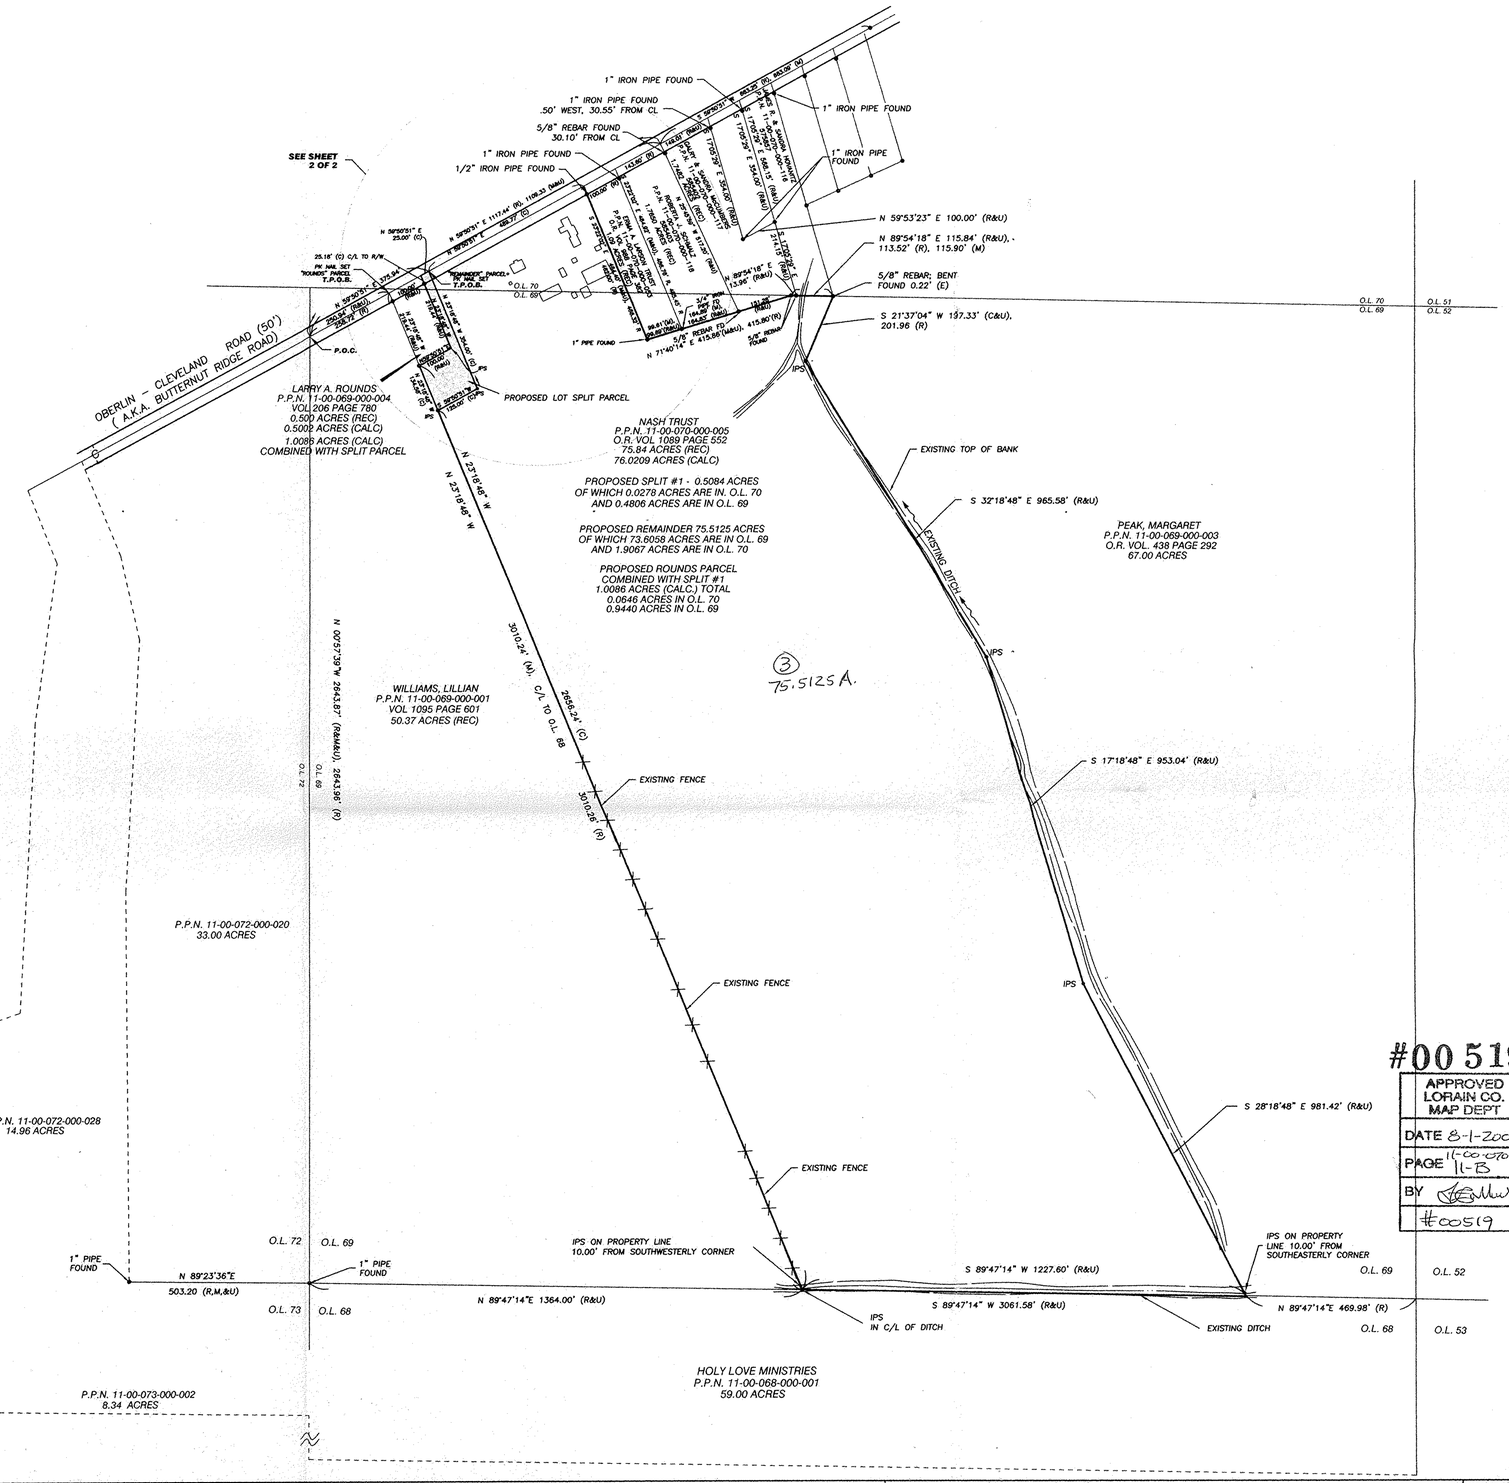

SURVEYOR'S CERTIFICATE

SITUATED IN THE TOWNSHIP OF EATON, COUNTY OF LORAIN, STATE OF OHIO, AND KNOWN AS BEING PART OF ORIGINAL EATON TOWNSHIP LOT NOS. 69 AND 70. DIMENSIONS SHOWN ON THIS MAP ARE EXPRESSED IN FEET AND DECIMAL PARTS THEREOF AND ALL BEARINGS ARE TO AN ASSUMED MERIDIAN AND ARE USED TO INDICATE ANGLES ONLY. PERMANENT MONUMENTS WERE FOUND OR SET AT ALL POINTS INDICATED. I HEREBY CERTIFY THAT I HAVE SURVEYED THE PREMISES AND PREPARED THIS MAP AND THAT SAID MAP IS CORRECT.

STATE OF OHIO MICHAEL C. BRAMHALL 8073 REGISTERED PROFESSIONAL LAND SURVEYOR

MICHAEL C. BRAMHALL
REGISTERED SURVEYOR NO. 8073

#00519

APPROVED LORAIN CO. MAP DEPT
DATE 8-1-2000
PAGE 11-00-070 A 11-B
BY
#00519

\99601\SURVEY.DWG

REVISIONS	
7/18/2000	REVISED PER TITLE CO.
1/10/2000	ADDED PROP. SPLIT #2 PER CLIENT'S REQUEST
1/6/2000	

GRAPHIC SCALE
0 100 200 400
(IN FEET)
1 INCH = 200 FEET

N

BOUNDARY SURVEY AND LOT SPLIT SITUATED IN THE TOWNSHIP OF EATON, COUNTY OF LORAIN, STATE OF OHIO, AND BEING KNOWN AS PART OF ORIG. EATON TOWNSHIP LOT NOS. 69 AND 70

BRAMHALL
ENGINEERING AND SURVEYING CO., INC.
37307 HARVEST DRIVE AVON, OHIO 44011
(440) 934 - 7878 (440) 934 - 7879 FAX

SHEET 1 OF 2

JOB NO. 99-601