P.P. NO.	
	01-00-003-122-011 thru 013
SPLIT #	DATE OF SURVEY
00525	5-22-00
MAP PAGE	
1-00-003-B	
SURVEYOR	
Phillip P. Rosebeck	

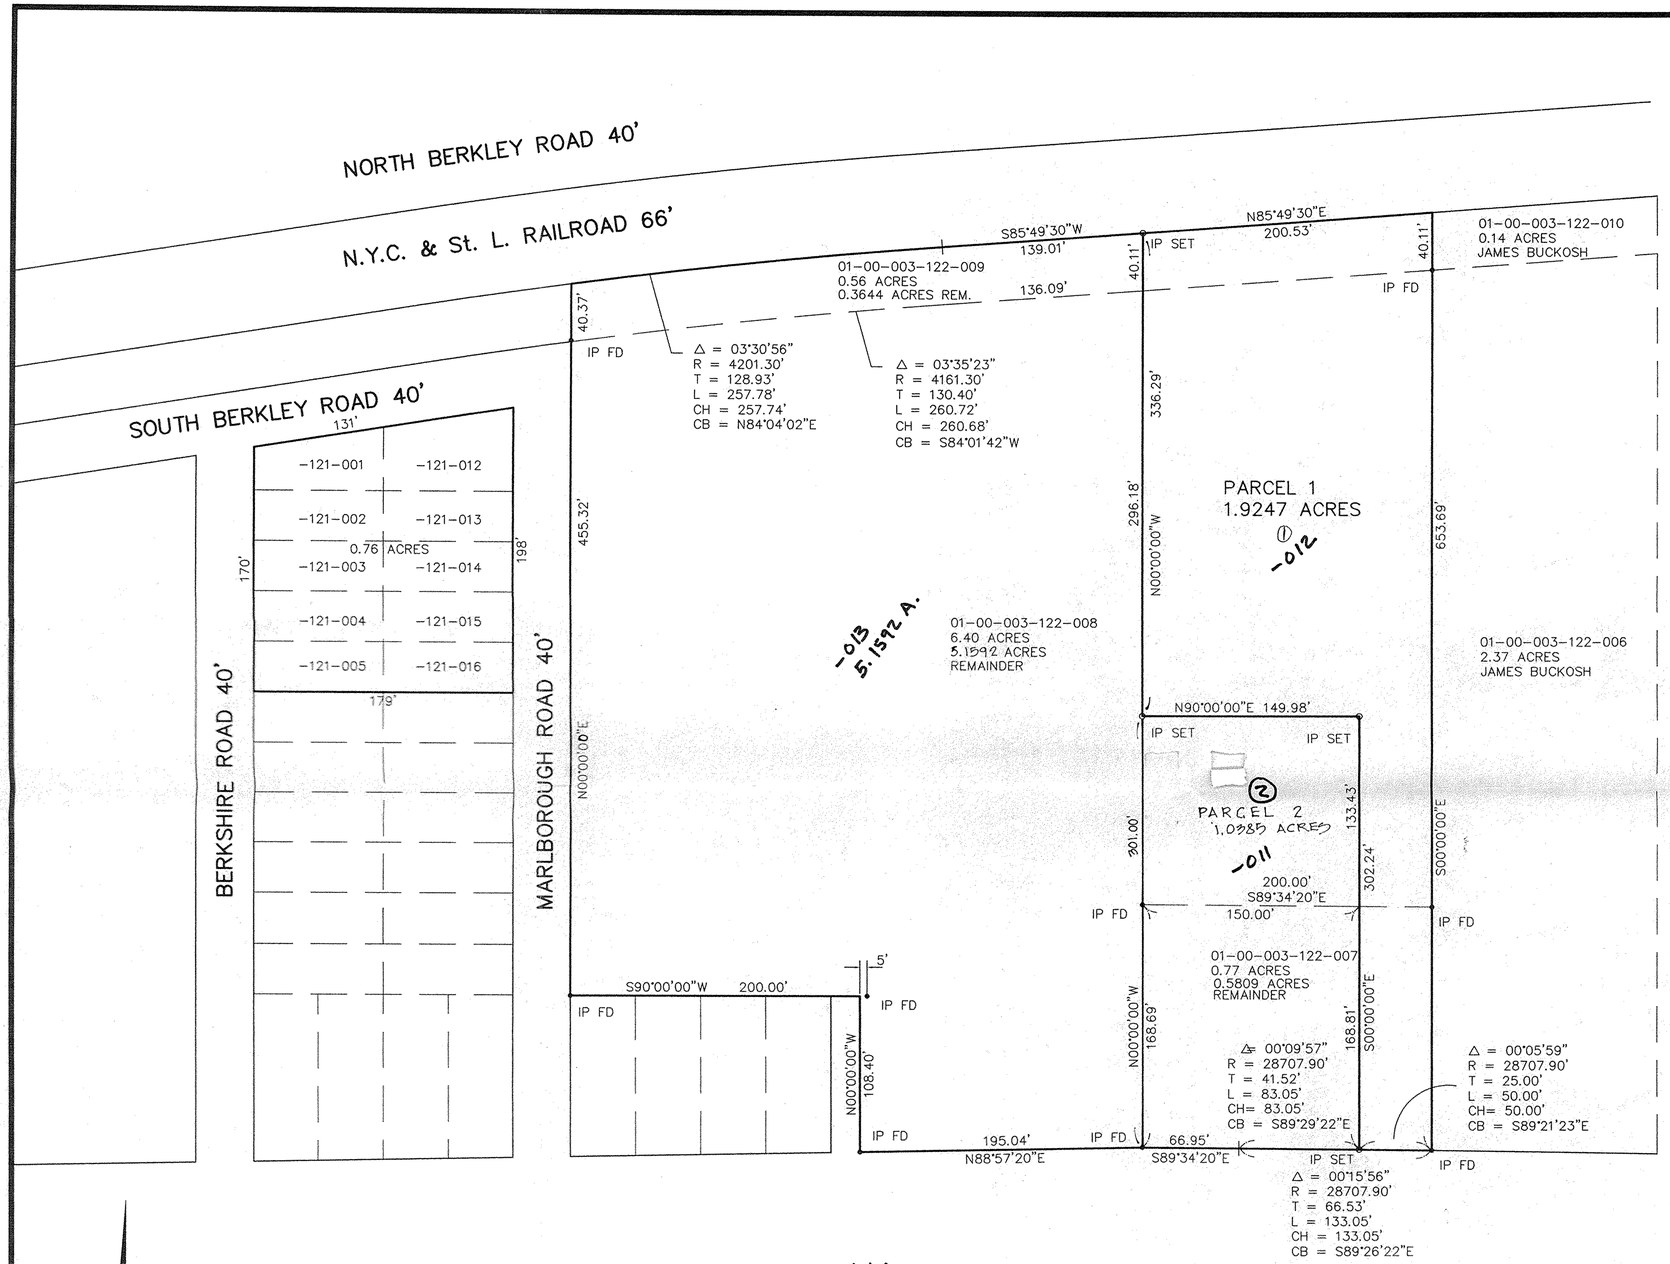

#00 525

APPROVED LORAIN CO. MAP DEPT
DATE 8-10-2000
PAGE 1-00-003-B
BY [signature]
#00525

STATE OF OHIO PHILLIP A. ROSEBECK No. 5553

GRAPHIC SCALE

50 0 25 50 100 200

(IN FEET)
1 inch = 50 ft.

SURVEY MAP
GERSTACKER CONSTRUCTION
PART OF VERMILION ON THE LAKE SUB NO. 1
OF PART OF ORIGINAL BROWNHELM TOWNSHIP LOT 3,
MAY 22, 2000

NO.	DATE	REVISION	BY
1	7/10/00	ADDED PARCEL 2	PAR
	5/22/00	ORIGINAL ISSUE	PAR

P. A. ROSEBECK & ASSOCIATES
REGISTERED SURVEYOR
705 WILLOW CREEK DRIVE, AMHERST, OHIO 44001
PHONE: (440) 988-4657

SHEET 1 OF 1