PARCEL No.	OWNER
06-24-035-101-020	MELVIN L. DE BRUHL
06-24-035-101-022	CLARENCE E. & SUSAN A. WHITE
06-24-035-101-023	DORIS J. KYER
06-24-035-101-024	MICHAEL A. BRUCE
06-24-035-101-025	ETHEL PAULINE CLOUSE
06-24-035-101-026	JANE DEAN
06-24-035-101-027	KATHERINE HAMMOND
06-24-035-101-039	HENRY K. & STANISLAWA BOGDANSKI
06-24-035-101-040	SCOTT B. & CARRIE WEESE
06-24-035-101-041	ROSE ALDRICH
06-24-035-101-057	MARK & RENEE L. WHIDDEN & RAYMOND & PATRICIA ESSEN
06-24-035-101-058	MARK & RENEE L. WHIDDEN & RAYMOND & PATRICIA ESSEN
06-24-035-101-059	MARK & RENEE L. WHIDDEN & RAYMOND & PATRICIA ESSEN
06-24-036-105-001	LARRY JOHN & GERALDINE KAWELL
06-24-036-105-002	CATHERINE H. POMEROY
06-24-036-105-003	SHARON S. HICKS
06-24-036-105-004	DONALD E. & NONA M. NORMAN
06-24-036-105-006	CAROLYN C. BILLOTTE
06-24-036-105-007	MARK A. DELILI
06-24-036-105-008	MICHAEL E. & SUSAN J. GUSKY
06-24-036-105-009	DENNIS B. SABO
06-24-036-105-010	DENNIS L. CARNAHAN
06-24-036-105-030	MICHAEL & DEE SMOSNY
06-24-036-105-050	CAROLYN C. BILLOTTE
06-24-036-105-051	DONALD E. & NONA M. NORMAN
06-24-041-000-008	RONALD LEE & BETTY FORTHOFER
06-24-041-000-015	JULIENNE L. McINTIRE
06-24-041-000-016	JOSEPH E. & KATHRYN L. SIMMONS
06-24-041-000-017	JERRY S. JANKOWSKI
06-24-041-000-018	JULIA A. JANOSIK
06-24-041-000-019	GARY A. HARDWICK
06-24-041-000-020	JO ANNE ALLEN
06-24-041-000-021	GEORGE A. & JOELLEN M. ALBERTS
06-24-041-000-022	EDWIN E. NELSON JR.
06-24-041-000-026	THOMAS J. KAMENIK, JR. & LAVERNE YONKOF
06-24-041-000-034	RONALD LEE & BETTY FORTHOFER
06-24-042-000-004	JACK L. & MARY J. CROWELL
06-24-042-000-005	JACK L. & MARY J. CROWELL
06-24-042-000-006	MELVIN L. DE BRUHL
06-24-042-000-007	JACK L. & MARY J. CROWELL
06-24-042-000-008	ELYRIA CHURCH OF THE NAZARENE
06-24-042-000-009	ROBERT J. & DONNA J. BOND
06-24-042-000-018	E & S LAND COMPANY
06-24-042-000-021	WILLIAM G. IMBLUM
06-24-042-000-023	WARREN L. & SHERI L. DAVIS
06-24-042-000-025	JOHN M., JR. & LINDA L. CHANDO
06-24-042-000-026	STEVEN E. & BEVERLY L. JUDSON
06-24-042-000-027	ROBERT J. & EVELYN R. NOVAK
06-24-042-000-028	WILLIAM G. IMBLUM
06-24-042-000-031	E-S COMPANY
06-24-043-102-010	THOMAS J. KAMENIK, JR. & LAVERNE YONKOF

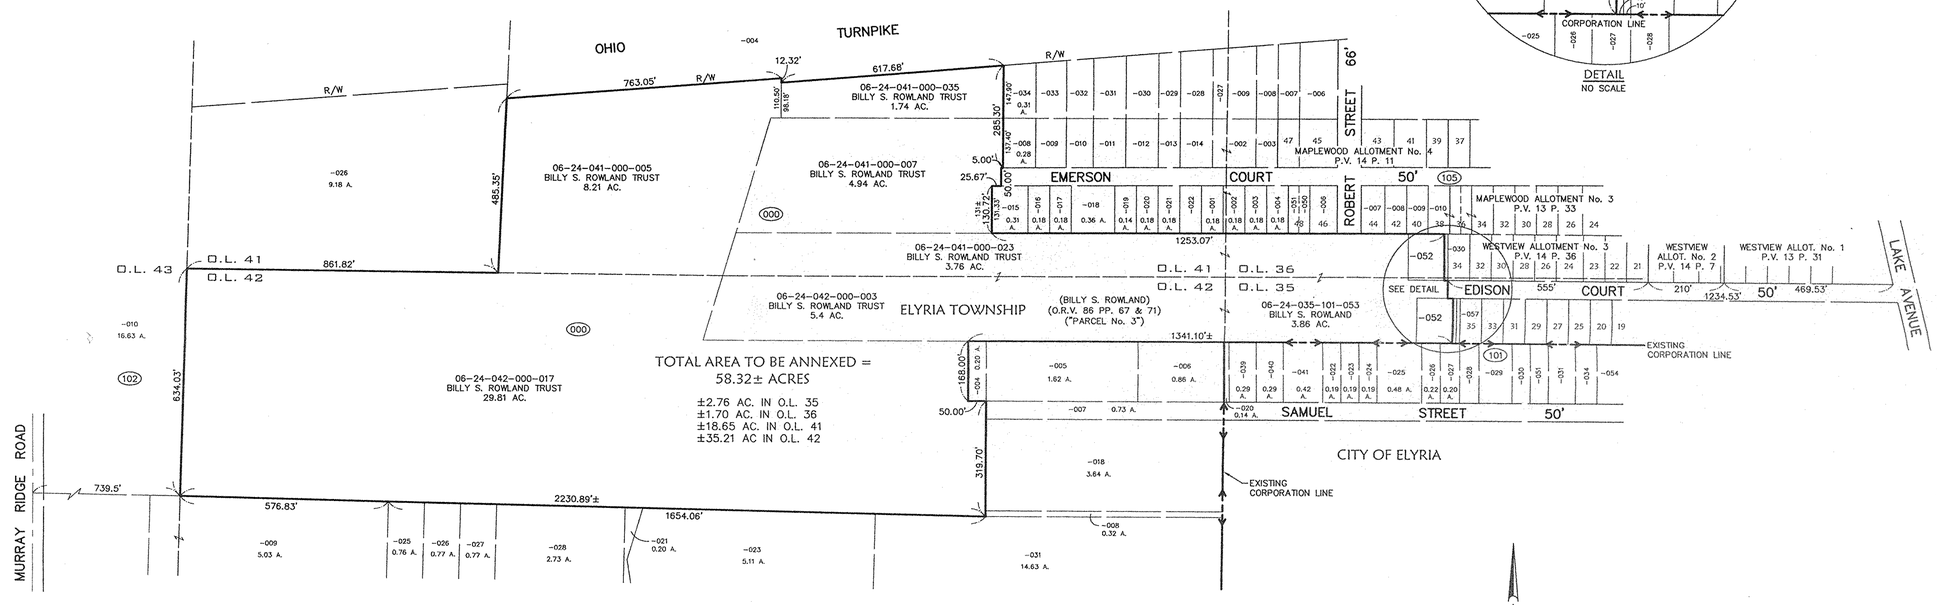

NOTE: THIS MAP IS PREPARED FROM RECORD ONLY.

David L. Elwell
DAVID L. ELWELL, REG. SURVEYOR No. 6333

STATE OF OHIO
DAVID L. ELWELL
6333
REGISTERED
SURVEYOR

DATE:	05-25-01
DRAWN BY:	ABR
CH'D BY:	
DWG. NAME:	0-ANNEX01
PATH:	01177
F.B.	

REVISIONS

DATE	DESCRIPTION	BY
05-25-01	ORIGINAL ISSUE	ABR

KS ASSOCIATES, INC.
260 Burns Road, Suite 100
P.O. Box 569
Elyria, Ohio 44036
Phone (440) 365-4730
Fax (440) 365-4790
mailroom@ksassoc.com
www.ksassoc.com

ANNEXATION MAP

OF PART OF
ORIGINAL ELYRIA TOWNSHIP LOTS NO. 35, 36, 41 & 42, WEST OF BLACK RIVER
TOWNSHIP OF ELYRIA COUNTY OF LORAIN STATE OF OHIO

SHEET 1 OF 1

JOB NO. 01177