16-00-001-D

11-00-081-105-~~020~~
16-00-001-105-~~005~~

#14120
APPROVED
LORAIN CO.
MAP DEPT.
DATE 4-2-81
PAGE 16-00-001-D / 11-00-081-
BY
VOID AFTER

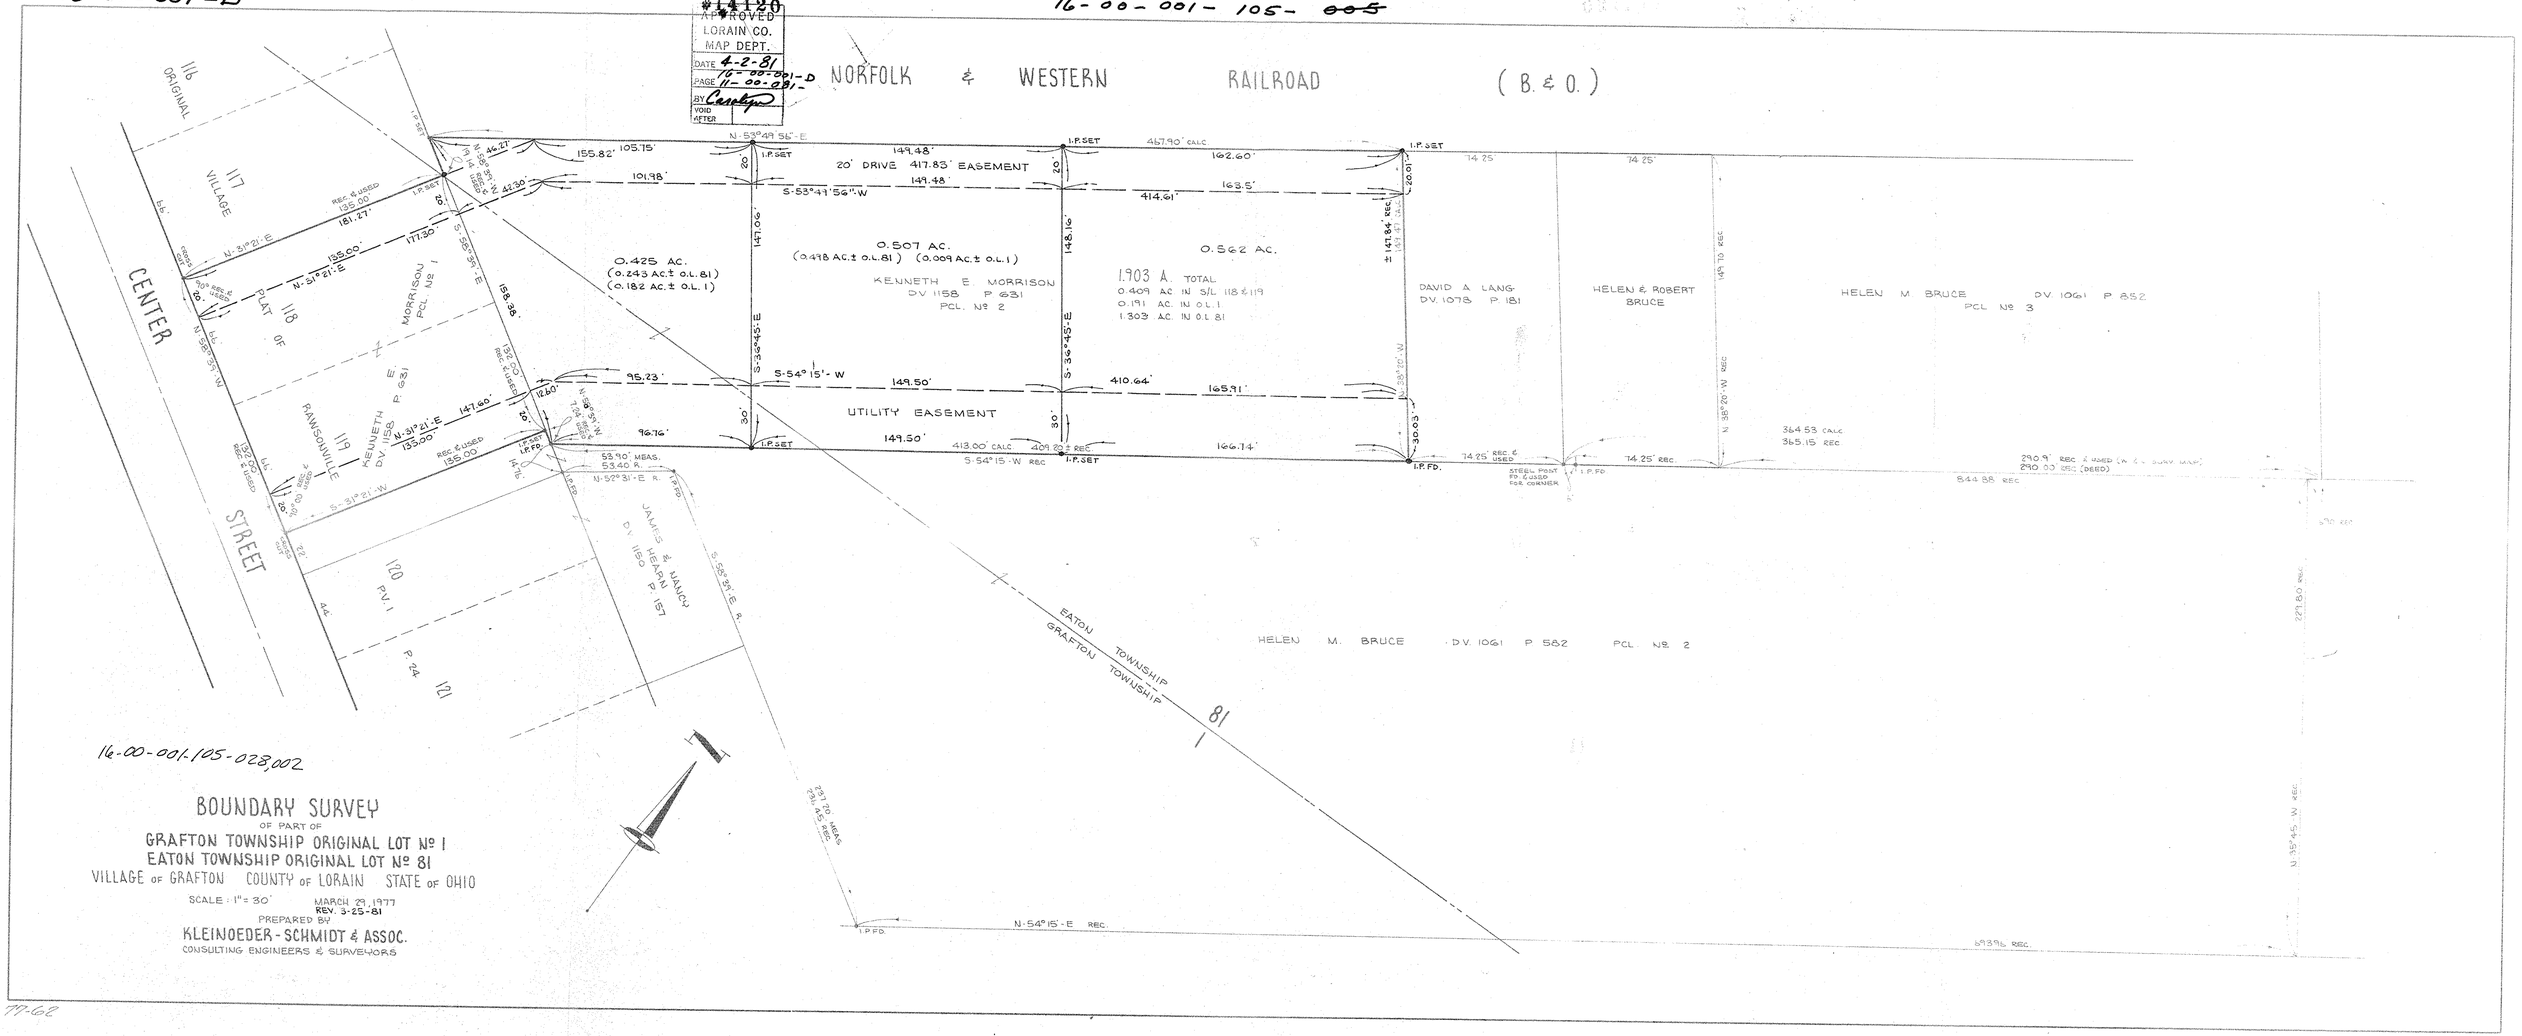

16-00-001-105-028,002

BOUNDARY SURVEY

OF PART OF

GRAFTON TOWNSHIP ORIGINAL LOT Nº 1
EATON TOWNSHIP ORIGINAL LOT Nº 81

VILLAGE OF GRAFTON COUNTY OF LORAIN STATE OF OHIO

SCALE: 1" = 30' MARCH 29, 1977
REV. 3-25-81

PREPARED BY

KLEINOEDER-SCHMIDT & ASSOC.
CONSULTING ENGINEERS & SURVEYORS

77-66