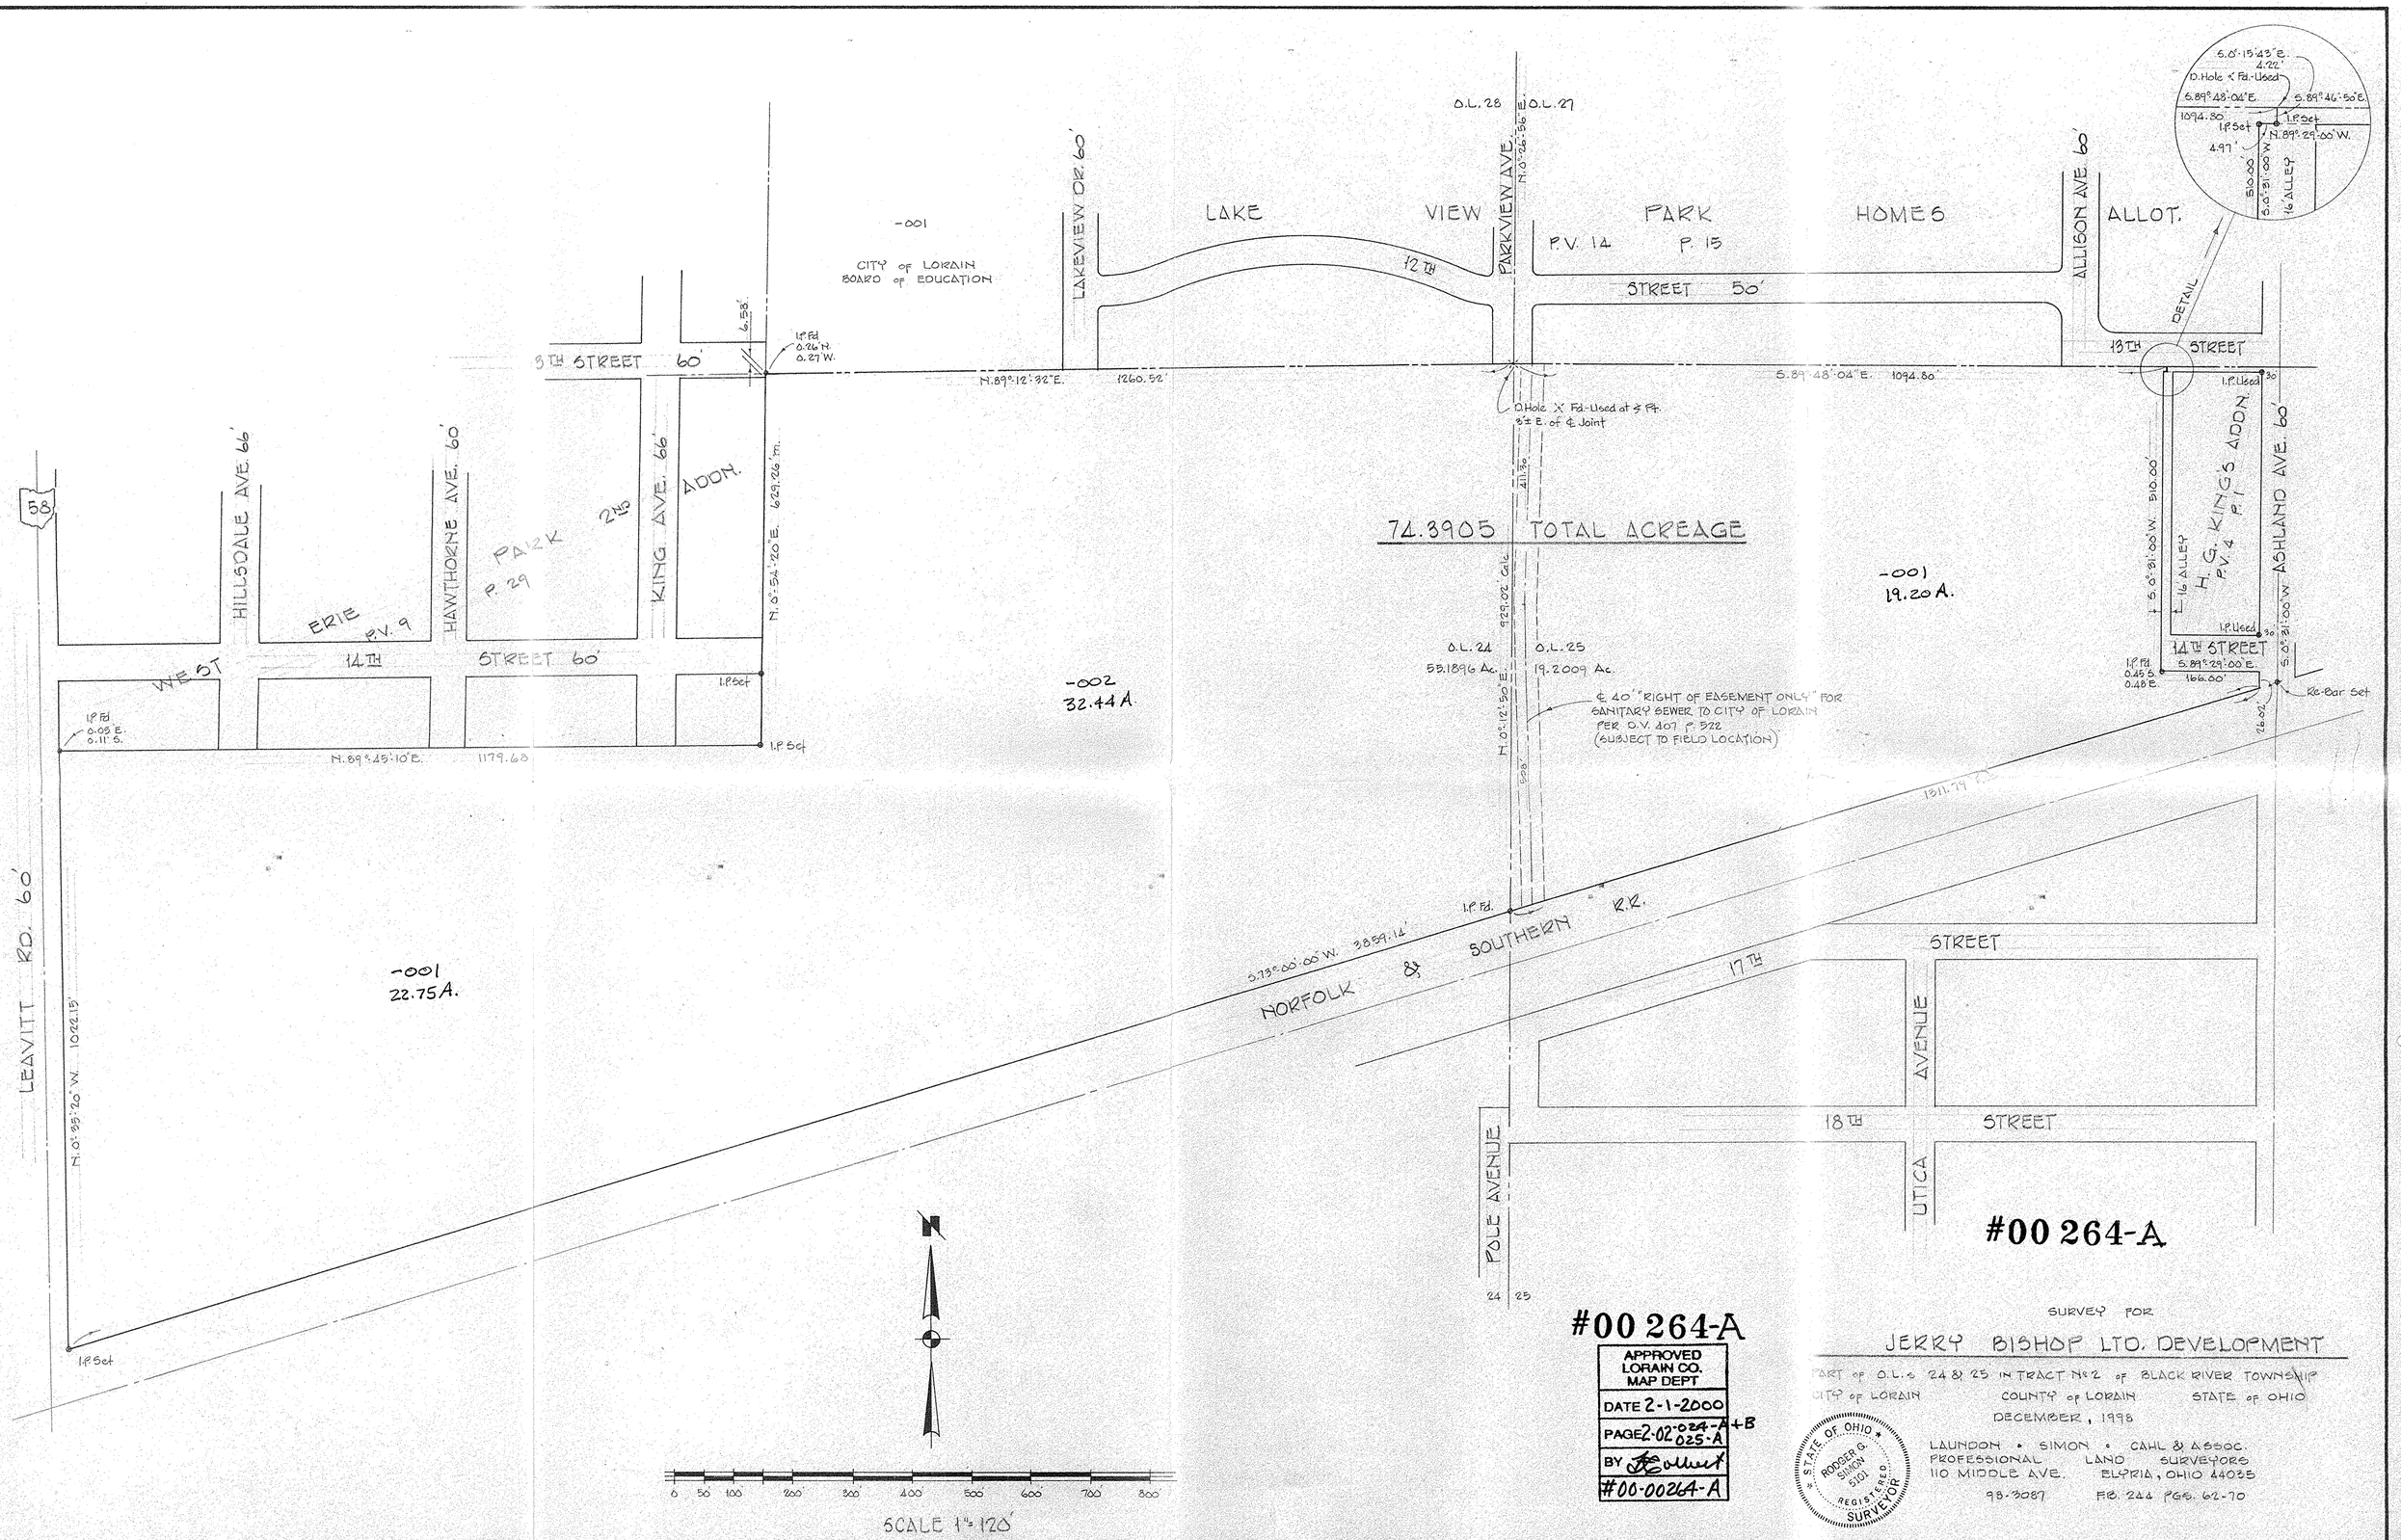

#00 264-A

APPROVED
LORAIN CO.
MAP DEPT
DATE 2-1-2000
PAGE 2-02-024-A+B 025-A
BY
#00-00264-A

SURVEY FOR

JERRY BISHOP LTD. DEVELOPMENT

PART OF O.L.'S 24 & 25 IN TRACT Nº 2 OF BLACK RIVER TOWNSHIP
CITY OF LORAIN COUNTY OF LORAIN STATE OF OHIO

DECEMBER, 1998

STATE OF OHIO
RODGER G. SIMON 5101
REGISTERED SURVEYOR

LAUNDON • SIMON • CAHL & ASSOC.
PROFESSIONAL LAND SURVEYORS
110 MIDDLE AVE. ELYRIA, OHIO 44035
98-3087 FB. 244 PGS. 62-70

#00 264-A