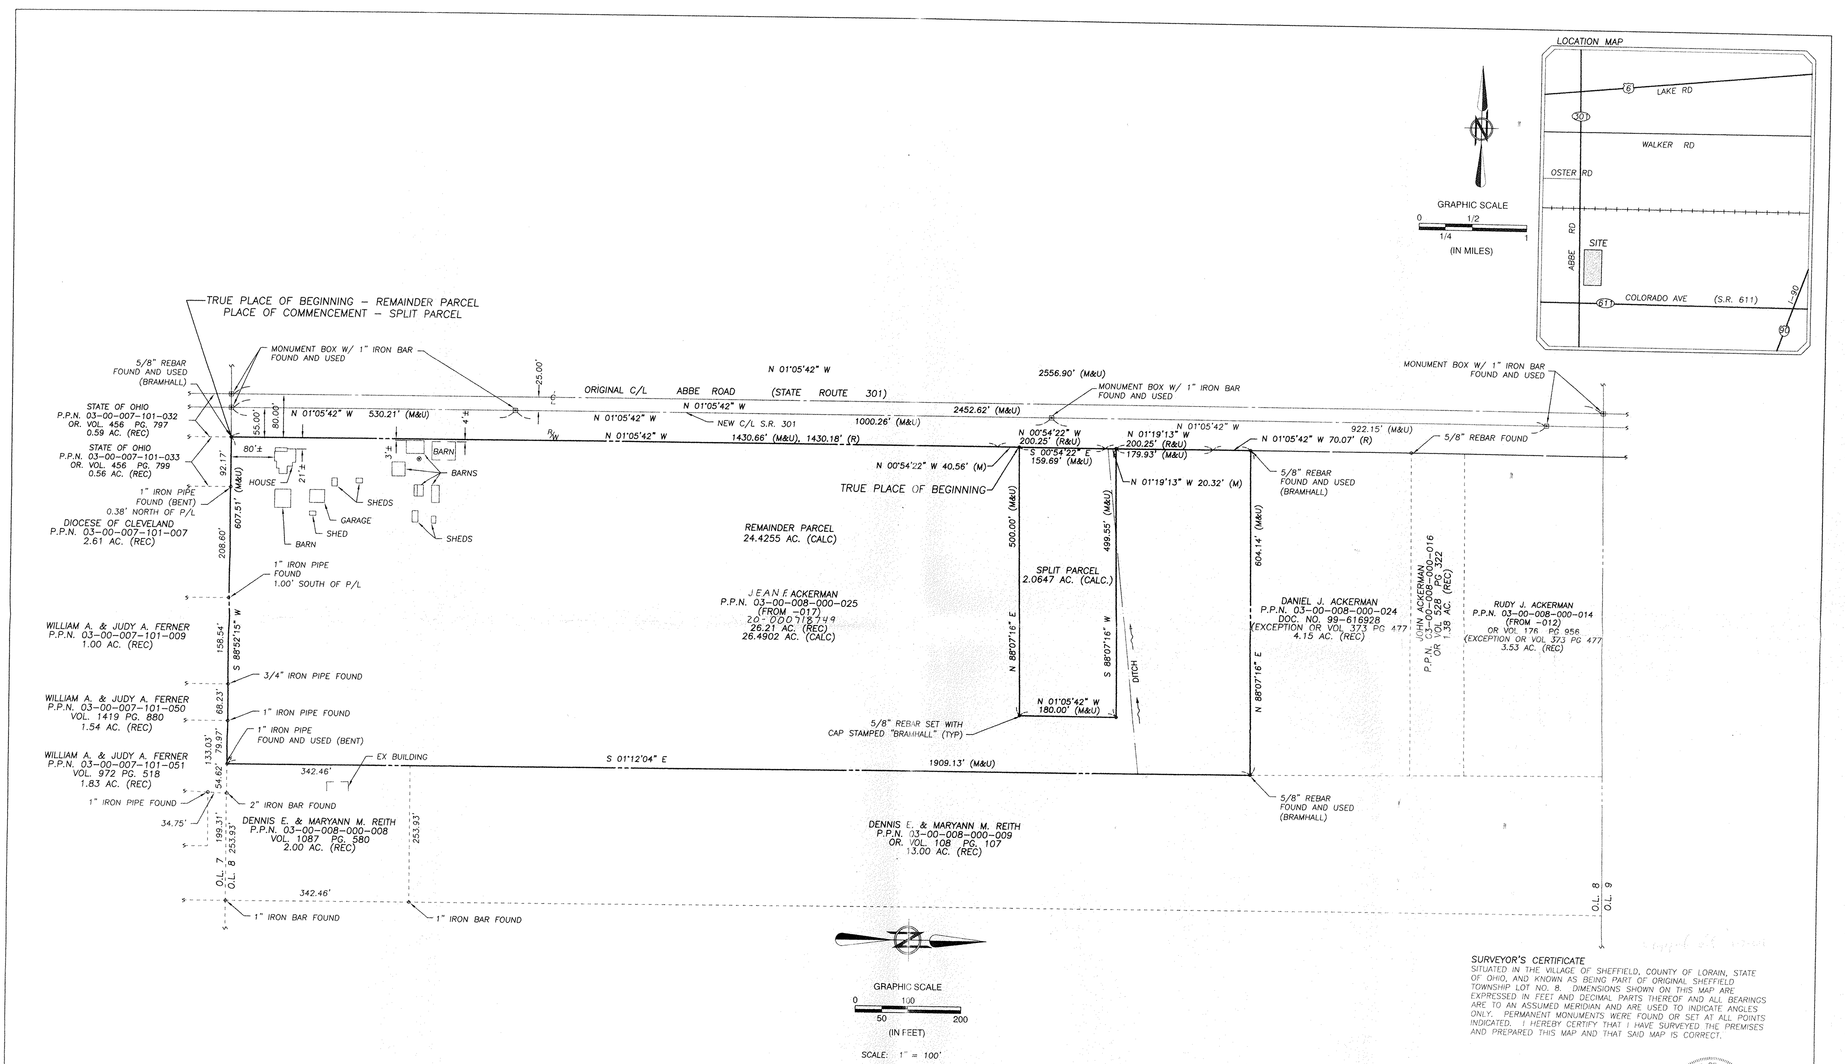

SURVEYOR'S CERTIFICATE

SITUATED IN THE VILLAGE OF SHEFFIELD, COUNTY OF LORAIN, STATE OF OHIO, AND KNOWN AS BEING PART OF ORIGINAL SHEFFIELD TOWNSHIP LOT NO. 8. DIMENSIONS SHOWN ON THIS MAP ARE EXPRESSED IN FEET AND DECIMAL PARTS THEREOF AND ALL BEARINGS ARE TO AN ASSUMED MERIDIAN AND ARE USED TO INDICATE ANGLES ONLY. PERMANENT MONUMENTS WERE FOUND OR SET AT ALL POINTS INDICATED. I HEREBY CERTIFY THAT I HAVE SURVEYED THE PREMISES AND PREPARED THIS MAP AND THAT SAID MAP IS CORRECT.

MICHAEL C. BRAMHALL P.E., P.S.
REGISTERED SURVEYOR NO. 8073

STATE OF OHIO MICHAEL C. BRAMHALL 8073 REGISTERED PROFESSIONAL LAND SURVEYOR

REVISIONS	
1/3/11	UPDATE OWNERSHIP
11/3/00	ISSUE 0

PREPARD FOR:

ANN ACKERMAN
4917 COLORADO AVE.
SHEFFIELD VILLAGE, OHIO 44054

BRAMHALL
ENGINEERING AND SURVEYING CO., INC.
37307 HARVEST DRIVE AVON, OHIO 44011
(440) 934 - 7878 (440) 934 - 7879 FAX

BOUNDARY & LOT SPLIT SURVEY
SITUATED IN THE VILLAGE OF SHEFFIELD
COUNTY OF LORAIN, STATE OF OHIO
BEING PART OF ORIGINAL SHEFFIELD TWP LOT 8
DEED VOLUME 1208 PAGE 759

SHEET 1 OF 1
JOB NO. 00-868

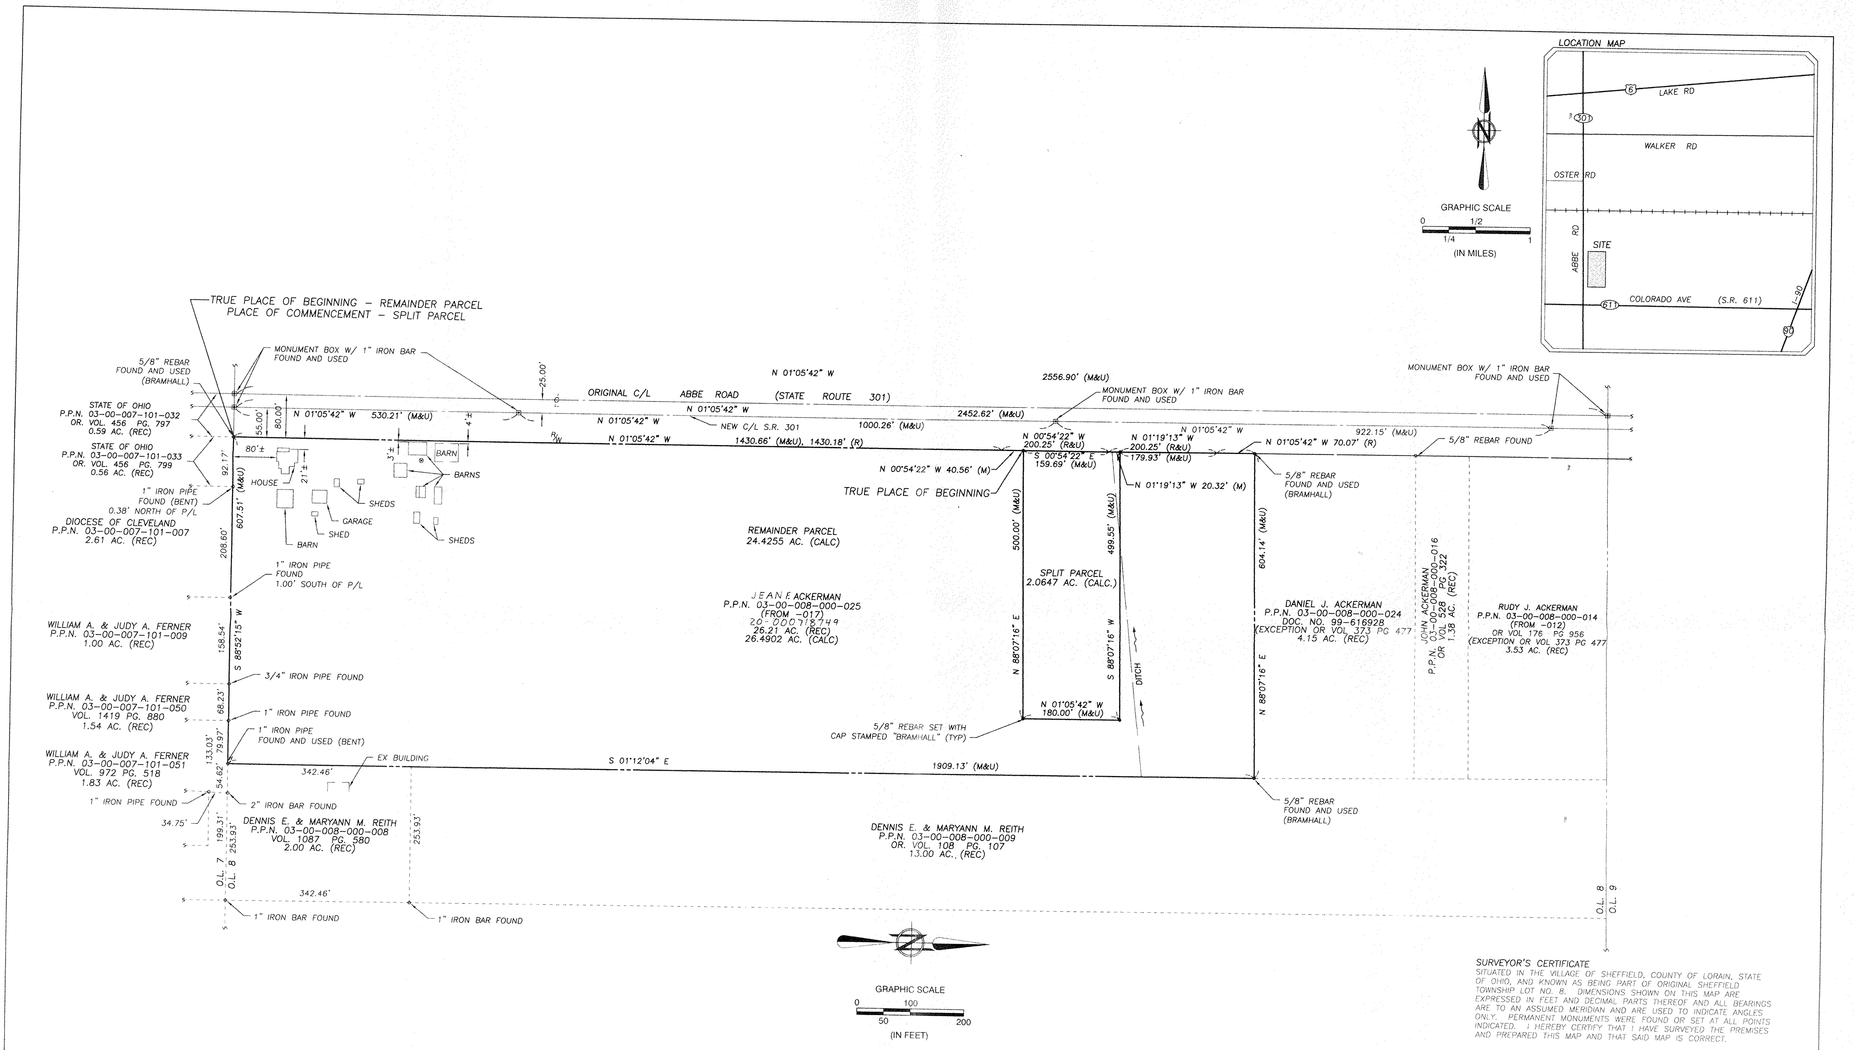

SURVEYOR'S CERTIFICATE
SITUATED IN THE VILLAGE OF SHEFFIELD, COUNTY OF LORAIN, STATE OF OHIO, AND KNOWN AS BEING PART OF ORIGINAL SHEFFIELD TOWNSHIP LOT NO. 8. DIMENSIONS SHOWN ON THIS MAP ARE EXPRESSED IN FEET AND DECIMAL PARTS THEREOF AND ALL BEARINGS ARE TO AN ASSUMED MERIDIAN AND ARE USED TO INDICATE ANGLES ONLY. PERMANENT MONUMENTS WERE FOUND OR SET AT ALL POINTS INDICATED. I HEREBY CERTIFY THAT I HAVE SURVEYED THE PREMISES AND PREPARED THIS MAP AND THAT SAID MAP IS CORRECT.

MICHAEL C. BRAMHALL P.E., P.S.
REGISTERED SURVEYOR NO. 8073

STATE OF OHIO MICHAEL C. BRAMHALL 8073 REGISTERED PROFESSIONAL LAND SURVEYOR

REVISIONS	
1/3/11	UPDATE OWNERSHIP
11/3/00	ISSUE 0

PREPARD FOR:
ANN ACKERMAN
4917 COLORADO AVE.
SHEFFIELD VILLAGE, OHIO 44054

BRAMHALL
ENGINEERING AND SURVEYING CO., INC.
37307 HARVEST DRIVE AVON, OHIO 44011
(440) 934 - 7878 (440) 934 - 7879 FAX

BOUNDARY & LOT SPLIT SURVEY
SITUATED IN THE VILLAGE OF SHEFFIELD
COUNTY OF LORAIN, STATE OF OHIO
BEING PART OF ORIGINAL SHEFFIELD TWP LOT 8
DEED VOLUME 1208 PAGE 759

SHEET 1 OF 1
JOB NO. 00-868