Plat of Survey
for
Twin Creek Farms, Inc.
O.R. 244 P. 235 — 70.94 Ac.
Carlisle Twp. — Section 19
Lorain Co. — Ohio

Carlson Surveys
February 2005

STATE OF OHIO
RICHARD D. CARLSON
7496
REGISTERED SURVEYOR
7-27-05

Scale: 1" = 100'

Rev. 4-8-05 Pcl. 4 & 7 Per County Engineer Comments.
Rev. 4-25-05 Pcl. 4 & 7
Rev. 7-27-05 Pcl. 4 & 7

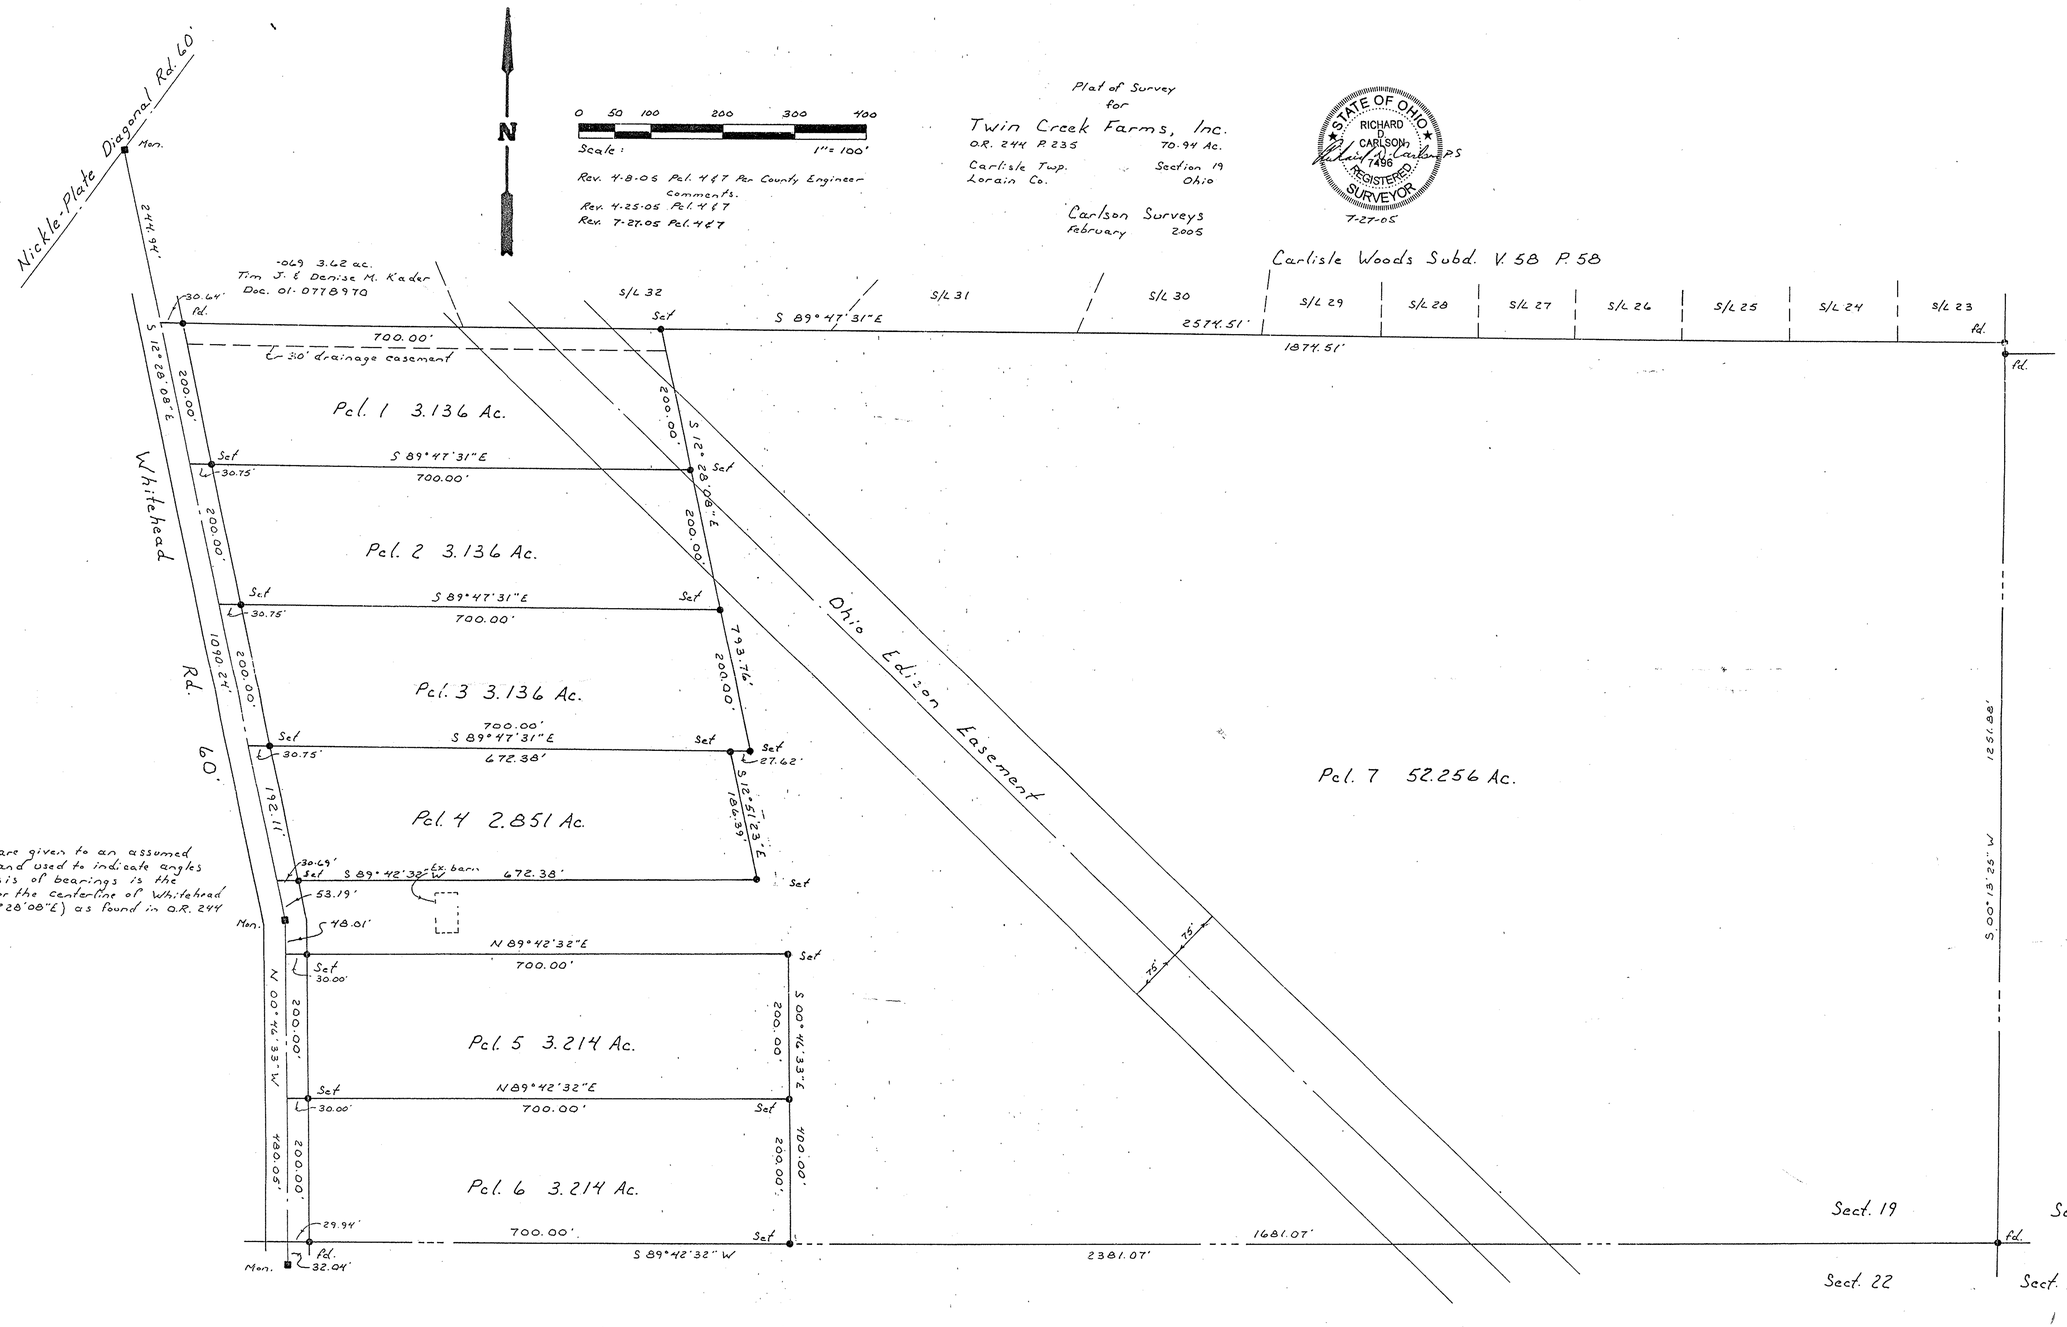

Bearings are given to an assumed meridian and used to indicate angles only. Basis of bearings is the bearing for the centerline of Whitehead Road (S 12° 28' 08" E) as found in O.R. 244 P. 235

No 02027
10-20-05
10-00019-H
J Hatfield
05-02027