PLAT OF SURVEY & LOT SPLIT

PREPARED FOR

THE ESTATE OF MIMIE MOLLISON

BEING PART OF ORIGINAL COLUMBIA TOWNSHIP LOTS NOS. 36, 37, 44 & 45 AND ALSO KNOWN AS PERM. PARCEL 12-00-036-000-025 AND SITUATED IN

COLUMBIA TOWNSHIP, LORAIN COUNTY, OHIO

PREPARED BY

DONALD E. HIMES & ASSOCIATES
14776 PEARL ROAD
STRONGSVILLE, OHIO
(216) 572-2685

DONALD E. HIMES REG. SURVEYOR NO. 6163

STATE OF OHIO — DONALD E. HIMES 6163 — REGISTERED SURVEYOR

WE, THE ESTATE OF MIMIE MOLLISON, OWNERS OF THE HEREON PLATTED LAND, DO HEREBY ACCEPT THIS PLAT AND ACKNOWLEDGE THE SAME TO BE OUR EXPRESS DESIRE AND FREE ACT AND DEED.

JEANETTE LOEBS, EXECUTRIX

STATE OF OHIO
COUNTY OF LORAIN } SS

BEFORE ME, A NOTARY PUBLIC IN AND FOR SAID COUNTY AND STATE, DID PERSONALLY APPEAR JEANETTE LOEBS, EXECUTRIX OF THE ESTATE OF MIMIE MOLLISON, WHICH EXECUTED THE FOREGOING INSTRUMENT, WHO ACKNOWLEDGED THE SIGNING OF THE FOREGOING INSTRUMENT ON BEHALF OF THE ESTATE OF MIMIE MOLLISON, AND THAT SAID INSTRUMENT IS THE FREE ACT AND DEED, AS EXECUTRIX, AND THE FREE ACT AND DEED OF THE ESTATE OF MIMIE MOLLISON, IN WITNESS WHEREOF, I HAVE HEREUNTO SET MY HAND AND OFFICIAL SEAL AT _____ OHIO, THIS _____ DAY OF _____ 1987.

NOTARY PUBLIC — MY COMMISSION EXPIRES

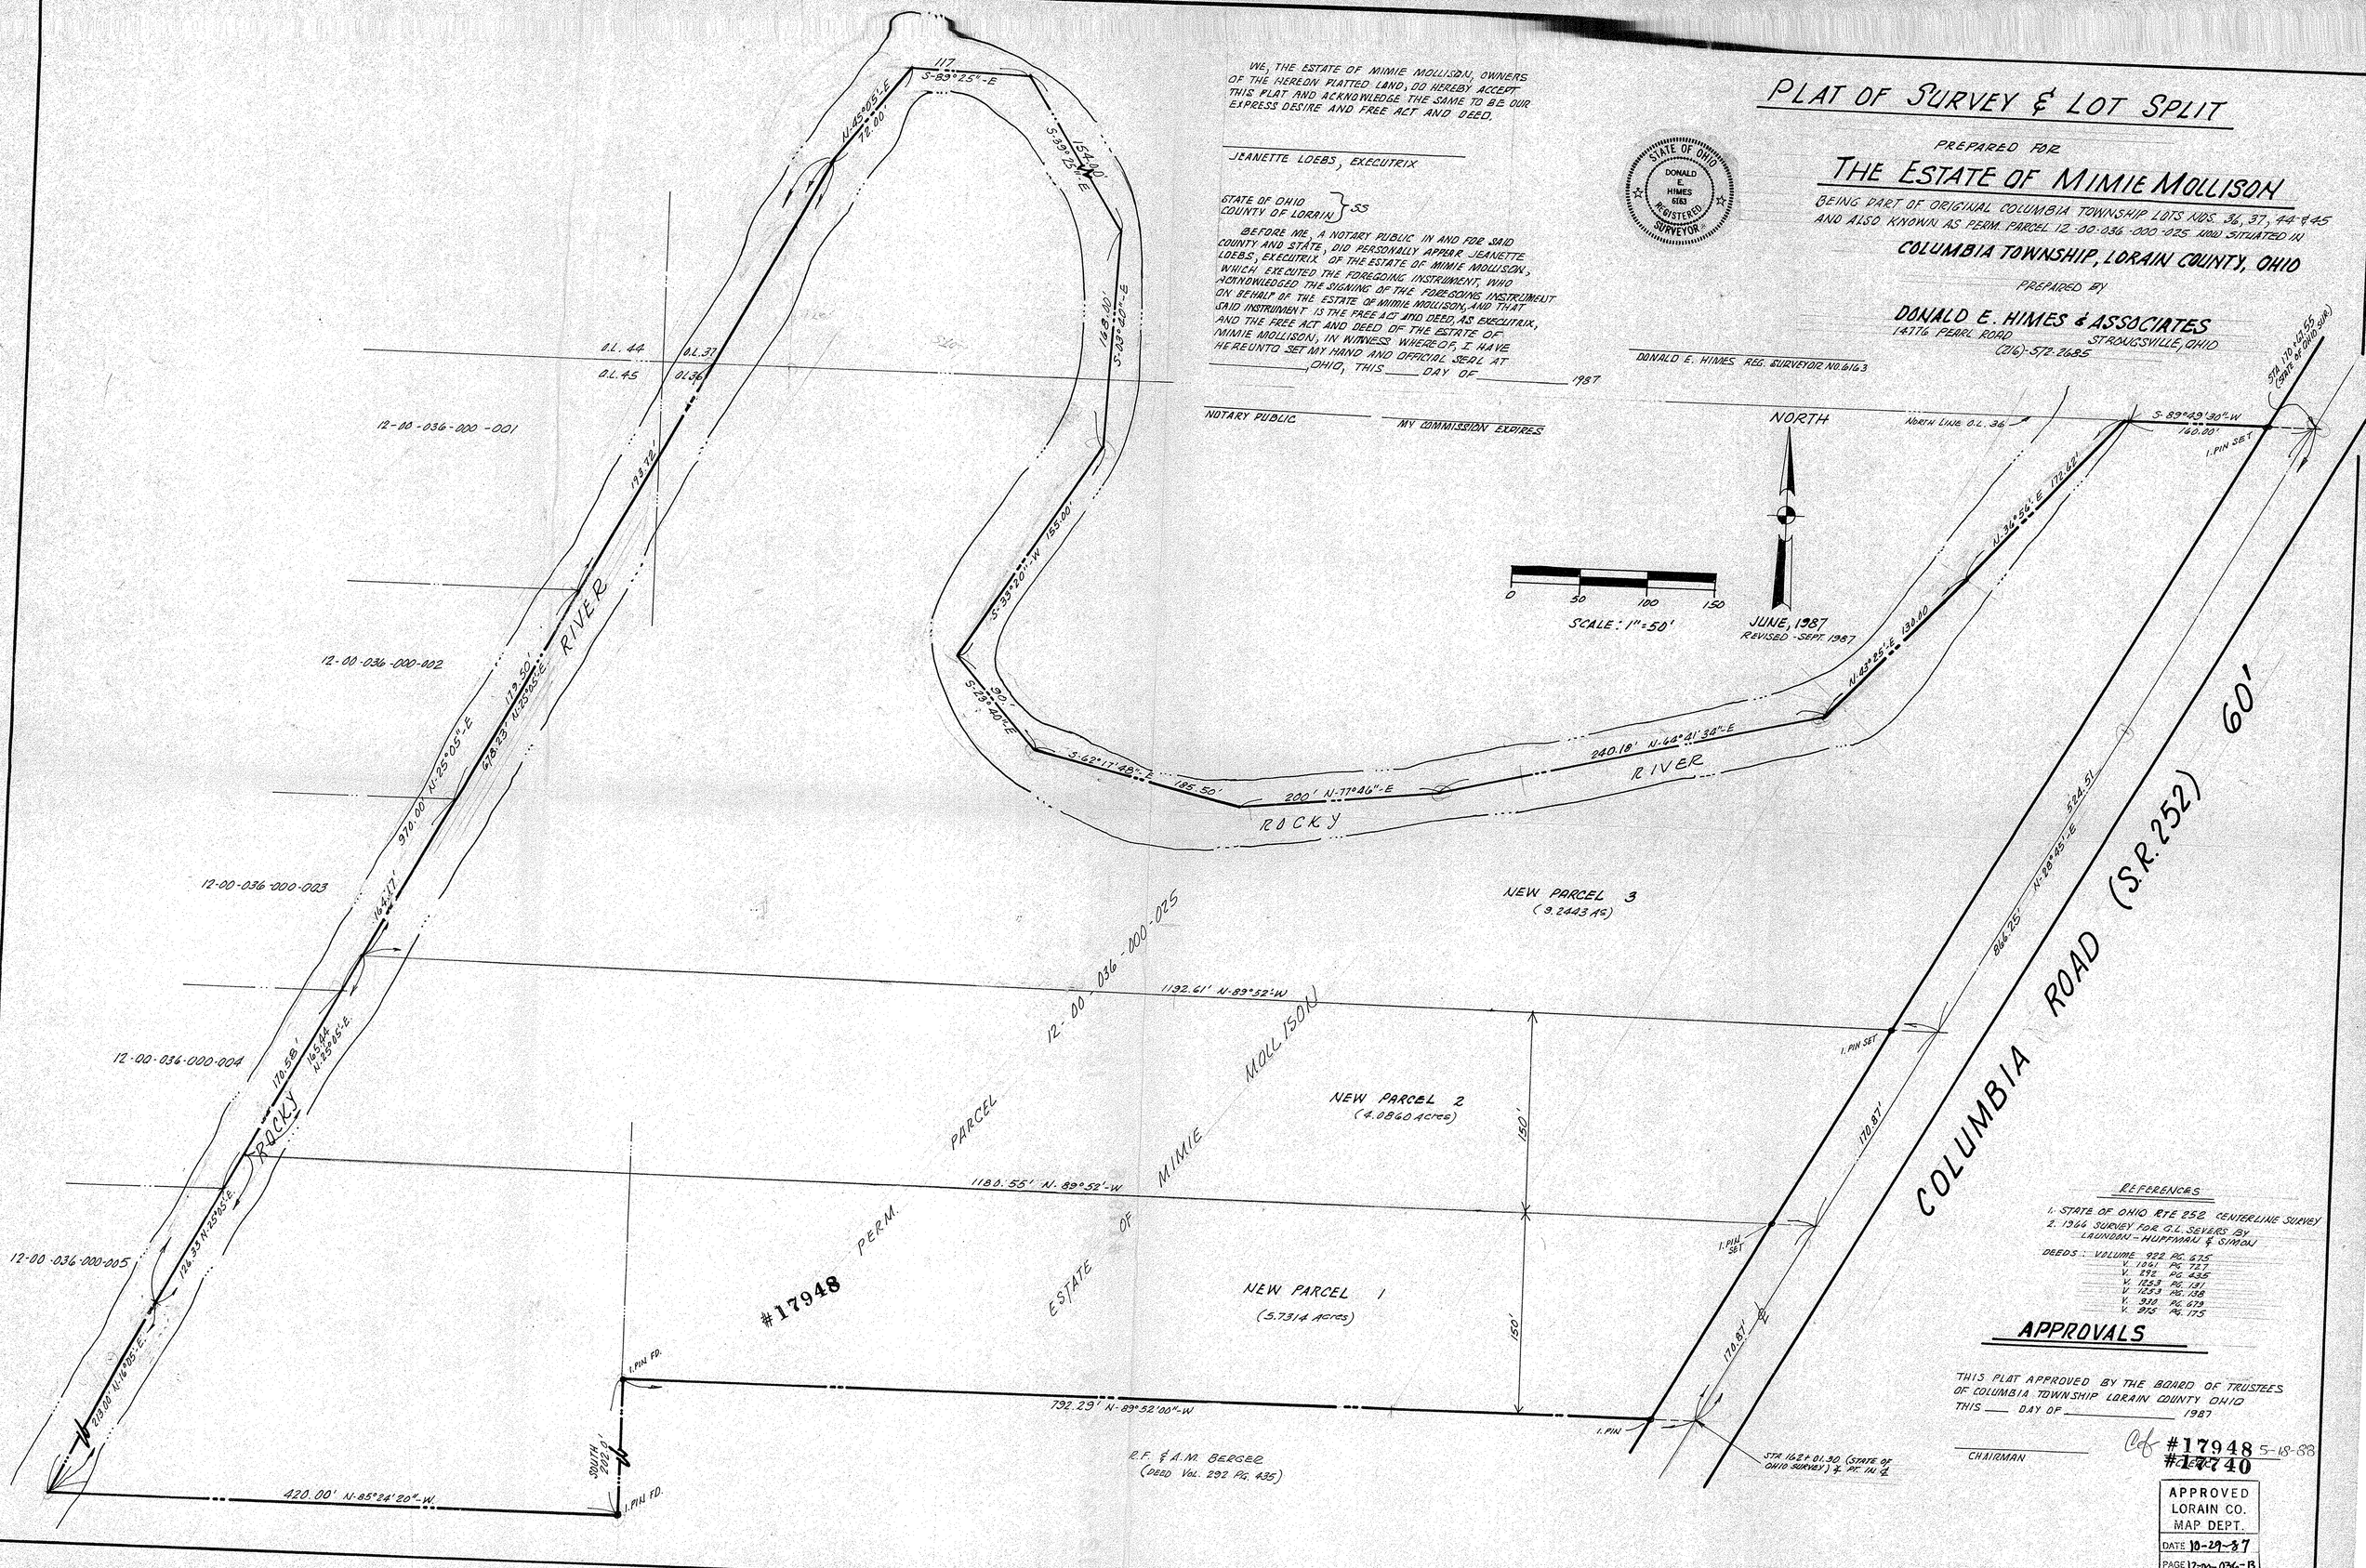

REFERENCES

1. STATE OF OHIO RTE 252 CENTERLINE SURVEY
2. 1966 SURVEY FOR G.L. SEVERS BY LAUNDAN-HUFFMAN & SIMON

DEEDS: VOLUME 922 PG. 675
V. 1061 PG. 727
V. 275 PG. 435
V. 1253 PG. 137
V. 1253 PG. 138
V. 318 PG. 479
V. 275 PG. 175

APPROVALS

THIS PLAT APPROVED BY THE BOARD OF TRUSTEES OF COLUMBIA TOWNSHIP LORAIN COUNTY OHIO THIS _____ DAY OF _____ 1987

CHAIRMAN

Cof #17948 5-15-88
~~#17740~~

APPROVED
LORAIN CO.
MAP DEPT.
DATE 10-29-87
PAGE 12-00-036-B
BY Carol Frances