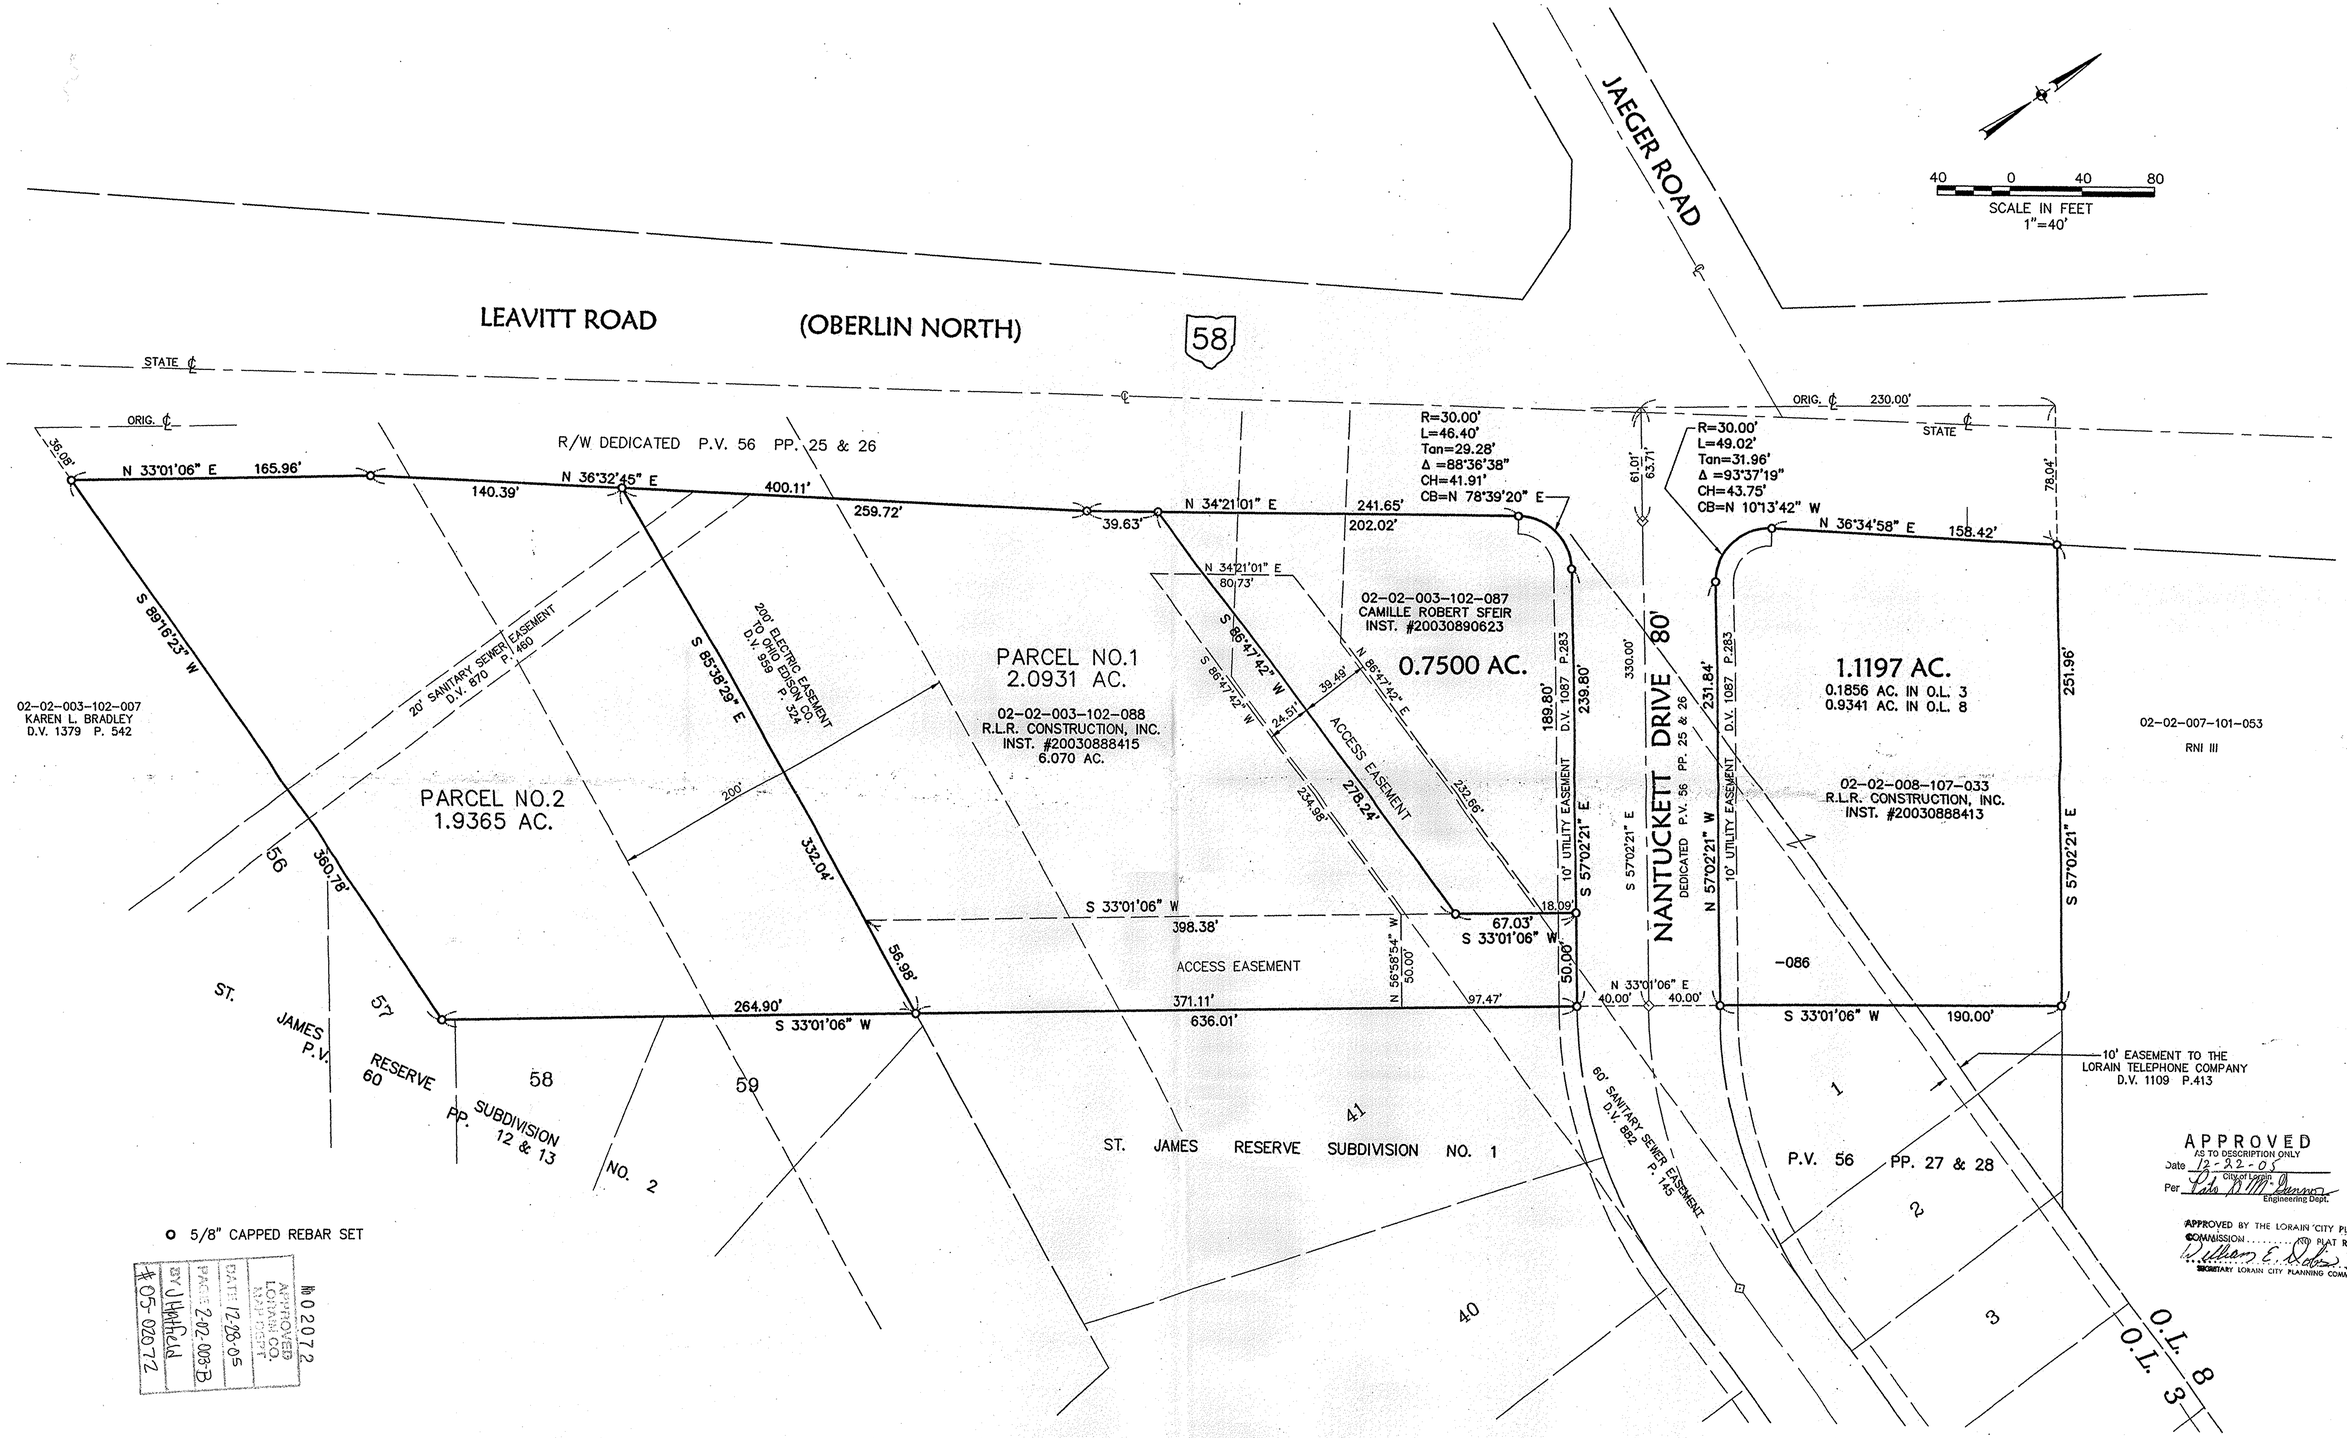

o 5/8" CAPPED REBAR SET

David L. Elwell 11-29-05
DAVID L. ELWELL, REG. SURVEYOR NO. 6333

STATE OF OHIO
DAVID L. ELWELL
6333
REGISTERED SURVEYOR

DATE: 6-24-02
DRAWN BY: ABR
CH'D BY:
DWG. NAME: 0-SURV01
PATH: 02144-BG2
F.B.

REVISIONS

DATE	DESCRIPTION	BY
11-29-05	REMAINDER SPLIT	CPW
6-25-02	ORIGINAL ISSUE	ABR

KS ASSOCIATES

KS Associates, Inc.
260 Burns Rd., Suite 100
Elyria, Ohio 44035
Phone (440) 365-4730
Fax (440) 365-4790
mailroom@ksassoc.com
www.ksassoc.com

BOUNDARY SURVEY & SPLIT MAP

PART OF ORIGINAL BLACK RIVER TOWNSHIP LOT NOS. 3 & 8 TRACT 2
CITY OF LORAIN COUNTY OF LORAIN STATE OF OHIO

SHEET 1 OF 1

JOB NO. 02144-BG2