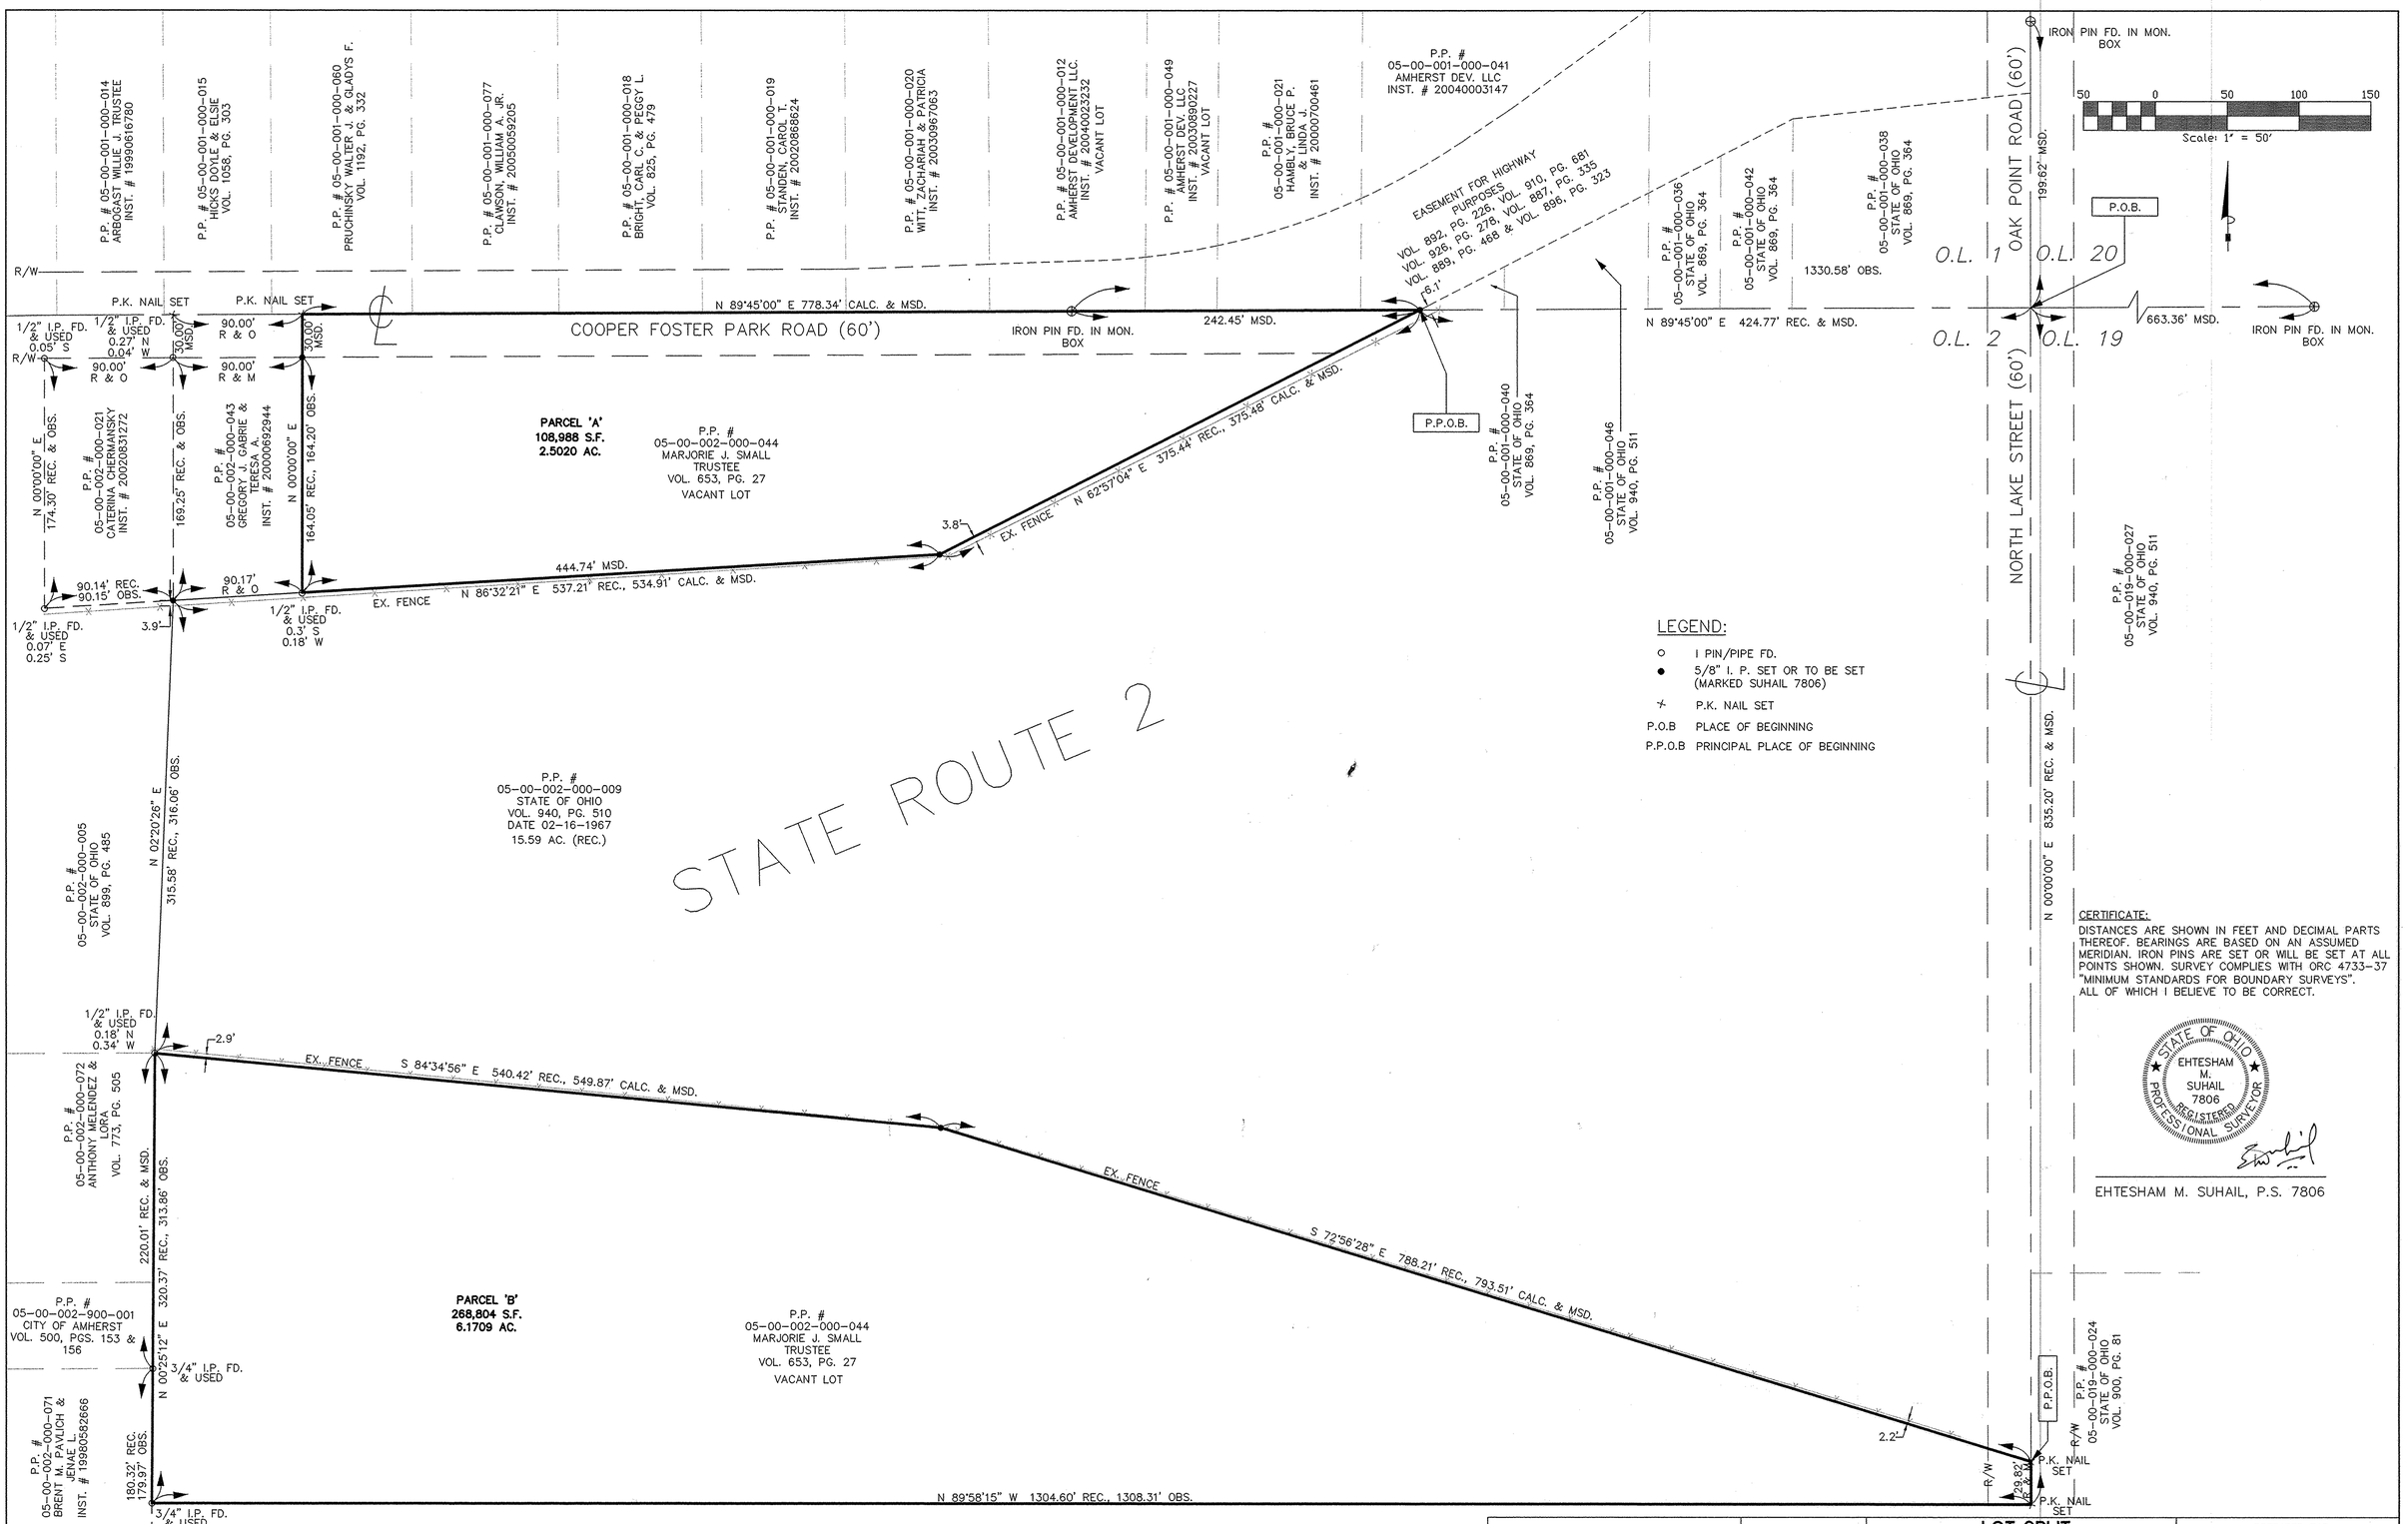

REVISED ON 12-02-2005 PER COMMENTS FROM CITY ENGINEER
REVISED ON 02-13-2006 PER COMMENTS FROM LORAIN TAX MAP DEPT.

Suhail & Suhail, Inc.
Consulting Engineers & Surveyors
8401 Chagrin Road, Suite 17
Chagrin Falls, Ohio 44023
(440) 708-1330 Fax: (440) 708-1334

DR. BY MA
CHK. BY HS
APR. BY EMS
DATE OCT 10, 2005
SCALE 1" = 50'

LOT SPLIT
FOR PARCEL 'A' & PARCEL 'B'
IN P.P. # 05-00-002-000-044
SITUATED IN THE CITY OF AMHERST, COUNTY OF LORAIN AND STATE OF OHIO AND KNOWN AS BEING PART OF ORIGINAL AMHERST TWP. LOT NO. 2 RECORDED IN VOL. 653, PG. 27 & 28 OF LORAIN COUNTY DEED RECORDS.

PREPARED FOR
1st NATIONWIDE TITLE AGENCY, LTD.

S&S JOB NO.	SHEET NO.
05109	1 OF 1