14-00-042-000-005
1002/2004


THOMAS SIMON & ASSOCIATES, INC.
PROFESSIONAL LAND SURVEYORS

COBBLESTONE CORNER PROFESSIONAL CENTER
39049 CENTER RIDGE ROAD
NORTH RIDGEVILLE, OHIO 44039
(440) 327-2925
FAX 327-2964


DIMENSIONS SHOWN ON THIS PLAT ARE EXPRESSED IN FEET AND DECIMAL PARTS THEREOF, ALL BEARINGS ARE TO AN ASSUMED MERIDIAN AND ARE USED TO INDICATE ANGLES ONLY. PERMANENT MONUMENTS WERE FOUND OR SET AT ALL POINTS INDICATED HEREON, ALL OF WHICH I CERTIFY TO BE CORRECT.

THOMAS A. SIMON
REG. PROFESSIONAL SURVEYOR
NO. S-7775

100 0 100 200 300
GRAPHIC SCALE - FEET

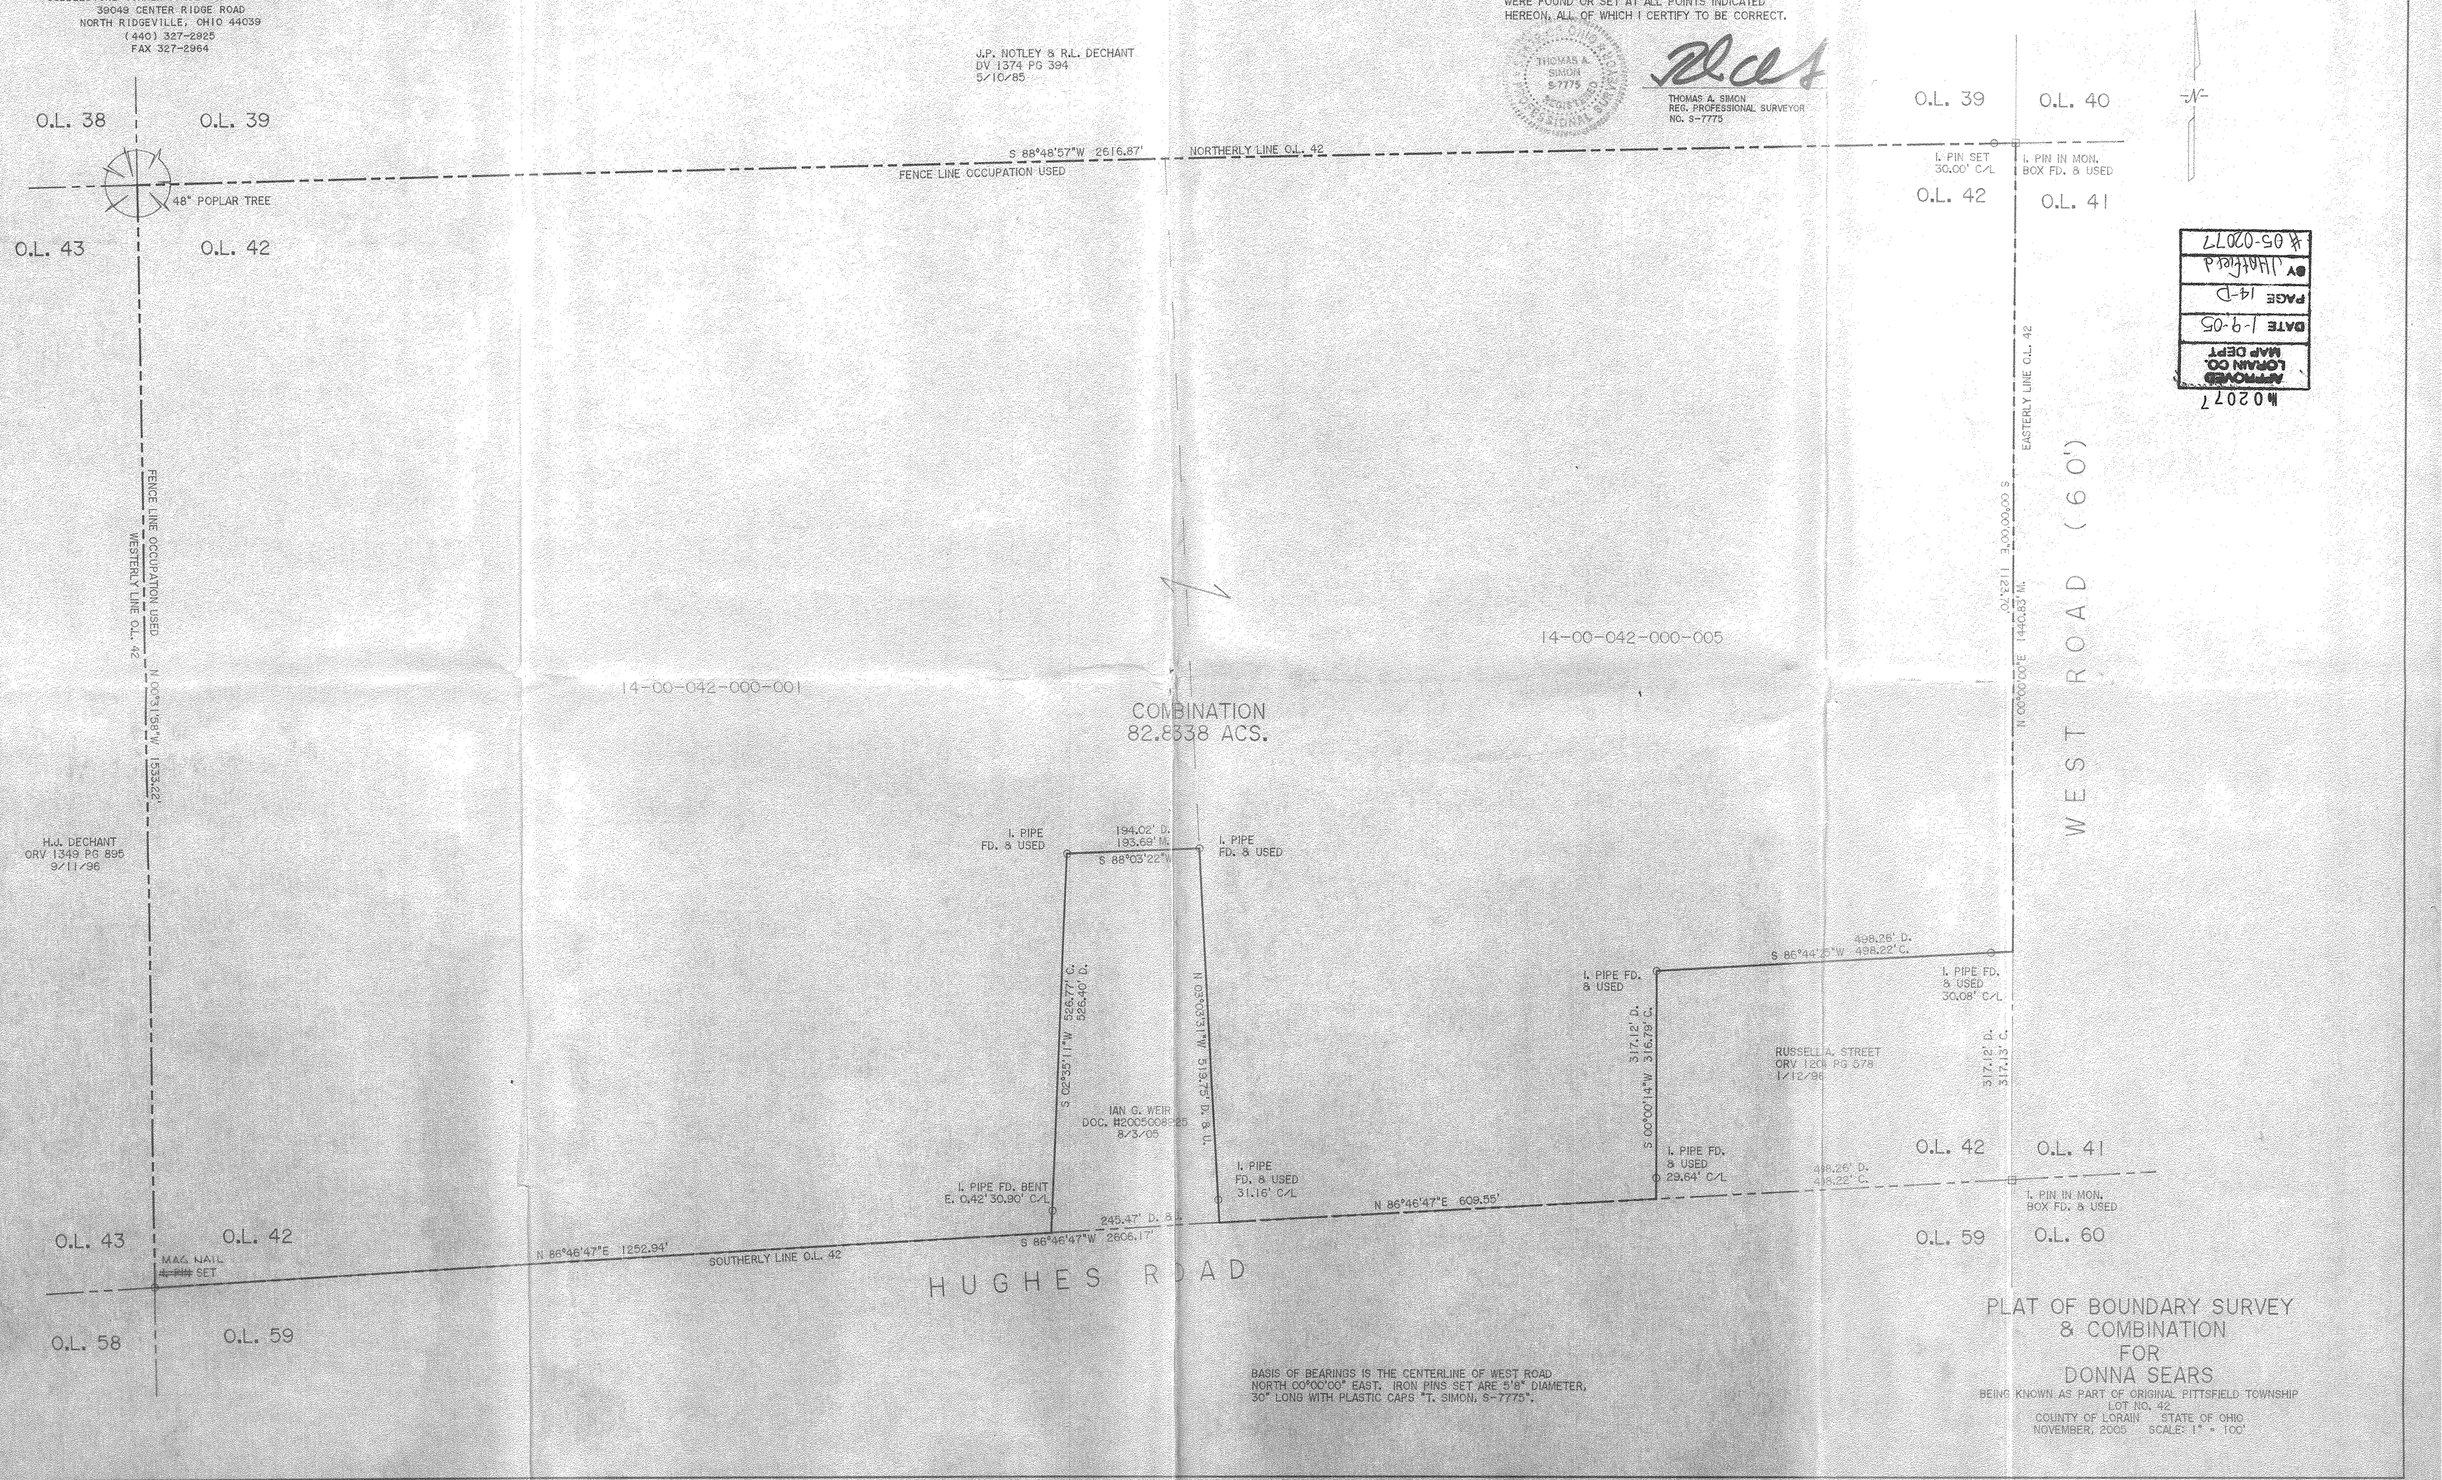


BASIS OF BEARINGS IS THE CENTERLINE OF WEST ROAD NORTH 00°00'00" EAST. IRON PINS SET ARE 5/8" DIAMETER, 30" LONG WITH PLASTIC CAPS "T. SIMON, S-7775".

# PLAT OF BOUNDARY SURVEY & COMBINATION FOR DONNA SEARS

BEING KNOWN AS PART OF ORIGINAL PITTSFIELD TOWNSHIP
LOT NO. 42
COUNTY OF LORAIN STATE OF OHIO
NOVEMBER, 2005 SCALE: 1" = 100'


APPROVED
LORAIN CO.
MAP DEPT
DATE 1-9-05
PAGE 14-D
BY J.Hartfield
# 05-02077


JOB NO. 2005-055