LOT SPLIT & CONSOLIDATION

for

OHIO EDISON COMPANY

SITUATED IN THE CITY OF LORAIN AND THE CITY OF AMHERST, COUNTY OF LORAIN, STATE OF OHIO AND KNOWN AS BEING 780.0178 ACRES OF LAND IN ORIGINAL AMHERST TOWNSHIP LOT NUMBERS 98, 99 & 100, ORIGINAL BROWNHELM TOWNSHIP LOT NUMBERS 8, 9, & 24, AND ORIGINAL BLACK RIVER TOWNSHIP LOT NUMBER 8, TRACT NUMBER 3.

LEGEND OF SYMBOLS AND LINETYPES

- CENTERLINE
- RIGHT-OF-WAY LINE
- PROPOSED EASEMENT
- IRON PIPE OR PIN FOUND AS INDICATED
- 5/8" REBAR W/CAP STAMPED "BRAMHALL 8073" SET
- P.K.S. MASONRY NAIL SET
- P.O.C. POINT OF COMMENCEMENT
- T.P.O.B. TRUE PLACE OF BEGINNING
- FENCE
- (R) (REC.) RECORD
- (M) (MEAS.) MEASURED
- (C) (CALC.) CALCULATED
- R/W RIGHT-OF-WAY LINE
- M MONUMENT BOX

GRAPHIC SCALE

0 150 300 600

(IN FEET)

SCALE: 1"=300'

BASIS OF BEARINGS:

CENTERLINE OF COOPER-FOSTER PARK ROAD WHICH WAS ASSUMED TO BE NORTH 54° 44' 11" WEST

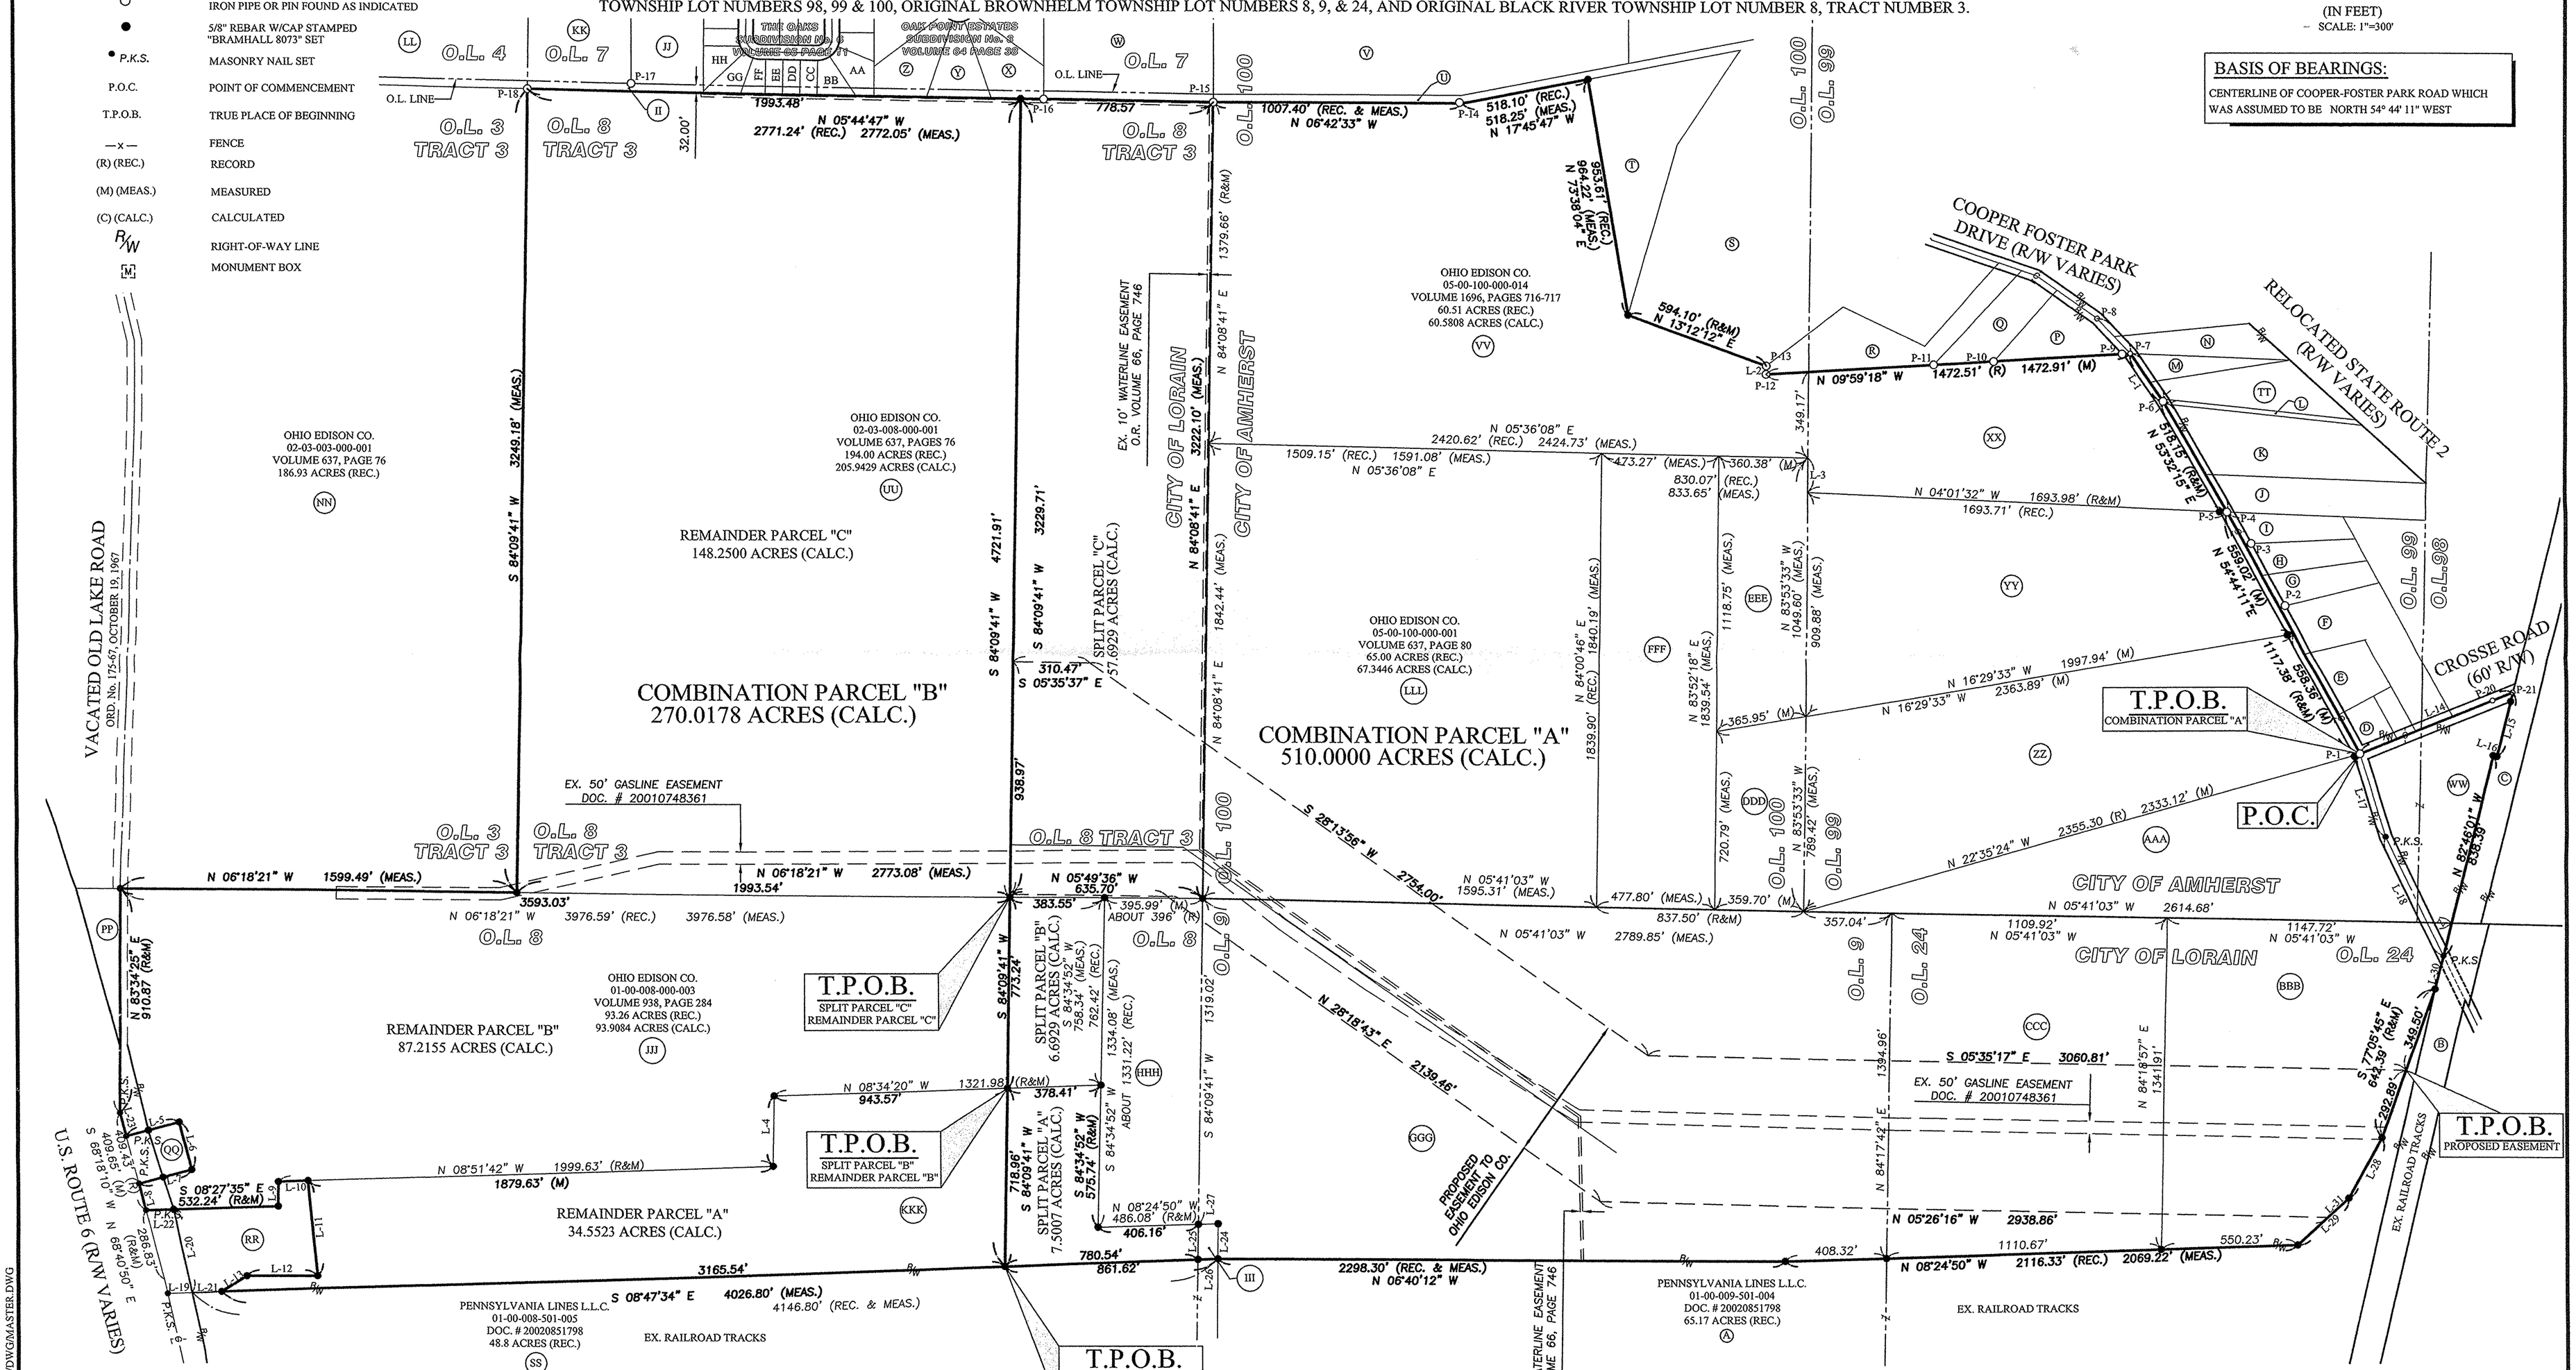

DATE:	BY:	DESCRIPTION:
09/01/04	MCB	ISSUE TO CLIENT FOR REVIEW
09/16/04	MCB	REVISED PER CLIENT

REVISION

J:/04-1893/DRAWINGS/DWG/MASTER.DWG

DRAWN BY: BDA

CHECKED BY: MCB

BRAMHALL
ENGINEERING AND SURVEYING CO., INC.
37307 HARVEST DRIVE AVON, OHIO 44011
(440) 934 - 7878 (440) 934 - 7879 FAX

JOB NO. 04-1893