Messaros & Erb Property

Carlisle Township ~ Lorain County ~ State of Ohio
Part of Original Carlisle Township Section 6

P.P.N. 10-00-006-110-031
O.R. Volume 1248 Page 707
0.76 Acres
2022 Grafton Road

P.P.N. 10-00-006-110-032
O.R. Volume 1189 Page 492
8.46 Acres
2020 Grafton Road

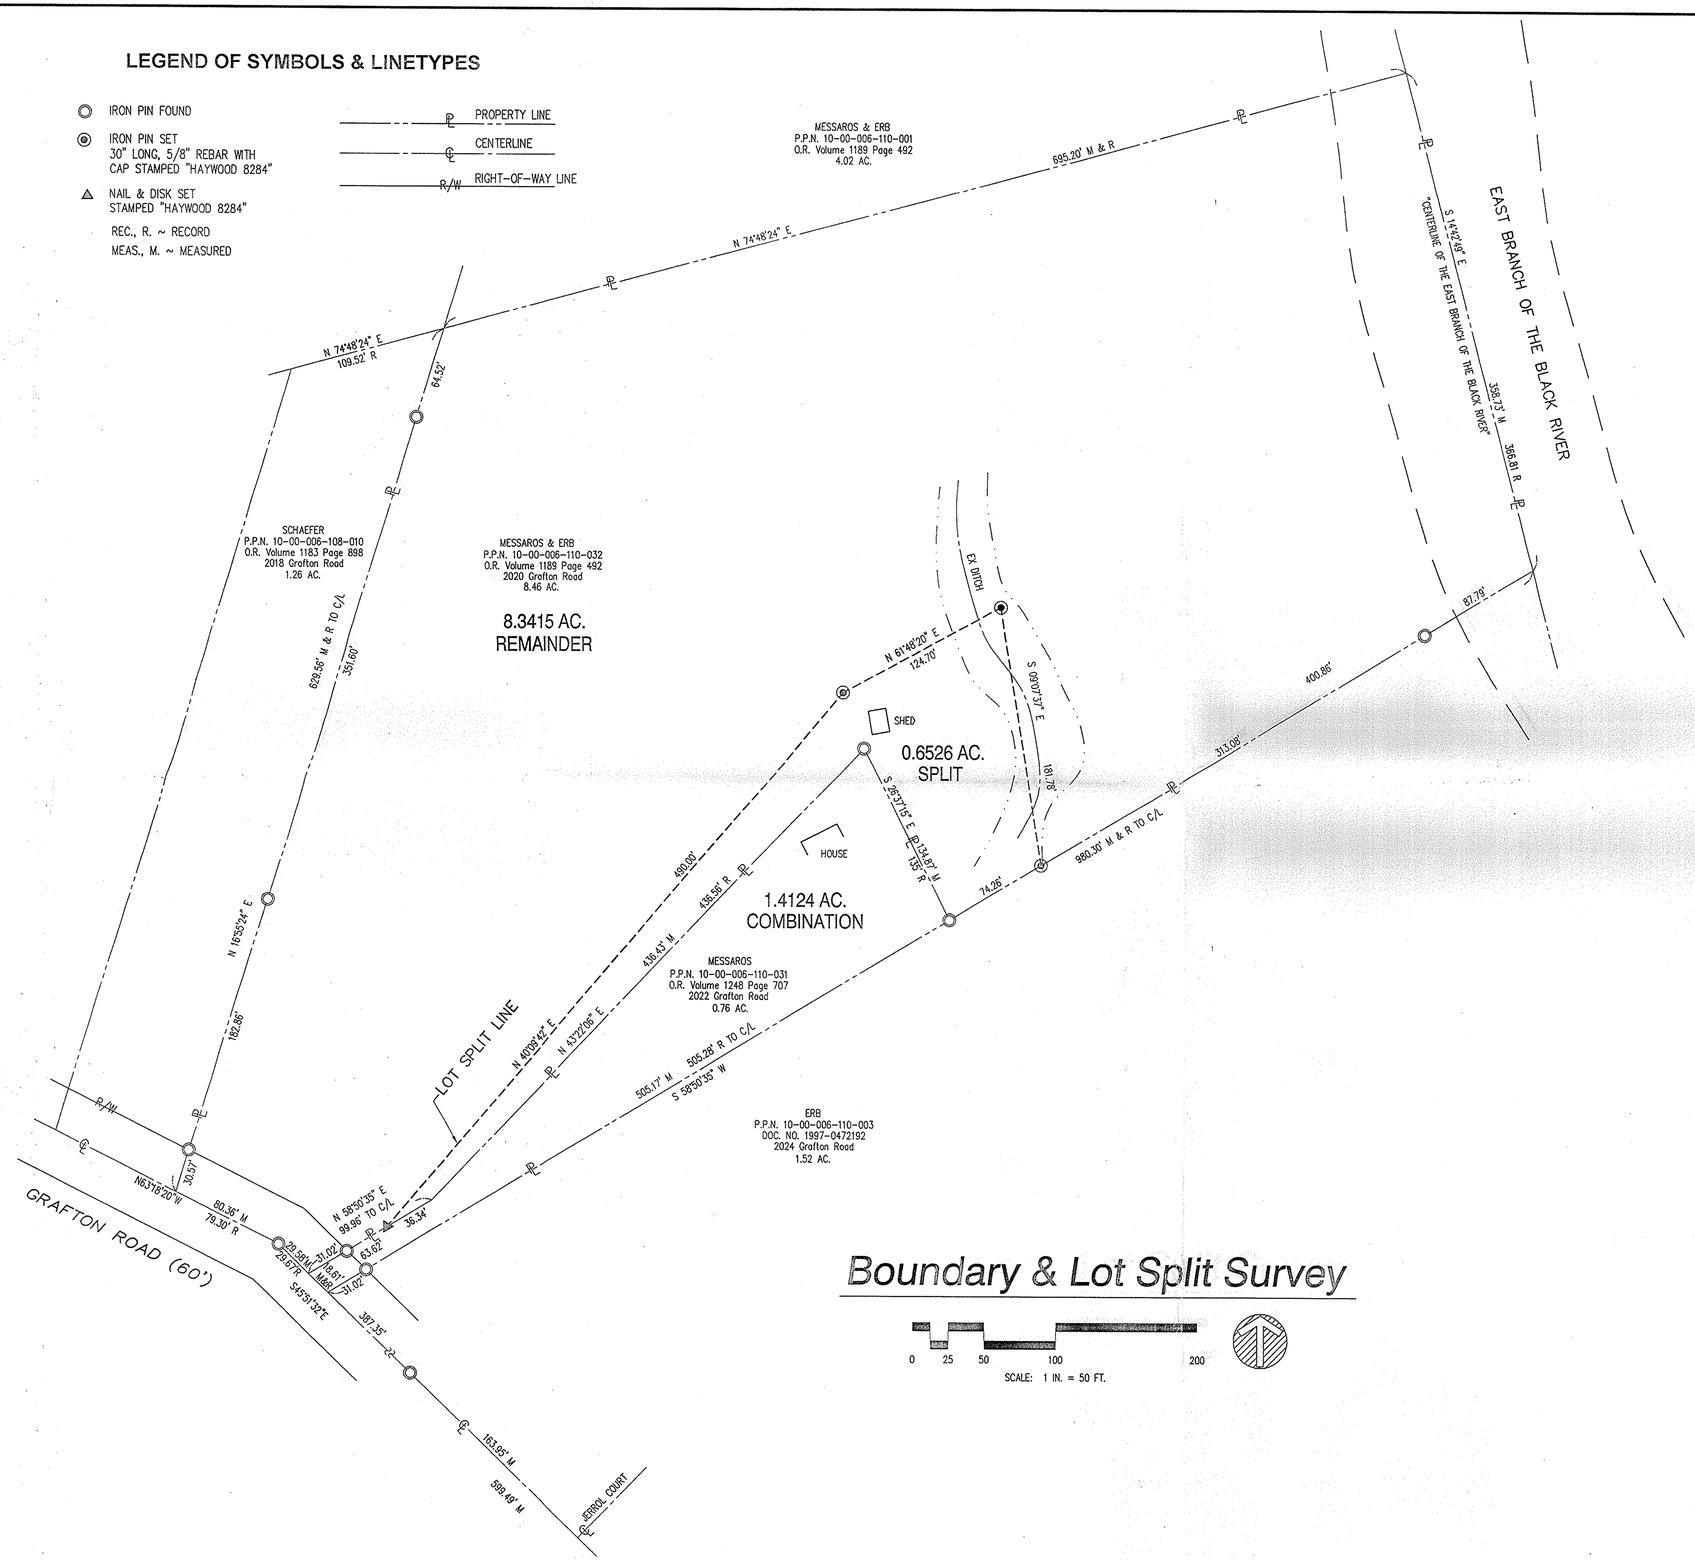

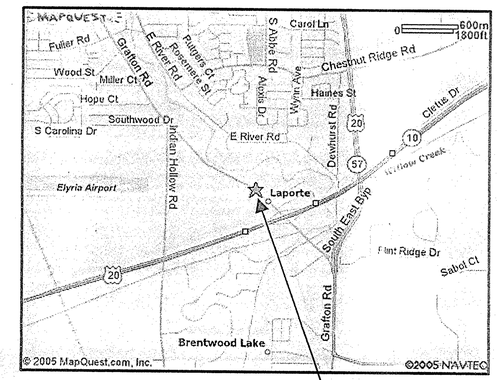

Site
2022 Grafton Road
Carlisle Township

Prepared For
Shirley Messaros
2022 Grafton Road
Elyria, Ohio 44035
(440) 458-4914

Prepared By

HAYWOOD
Civil Engineering & Land Surveying, Inc.

475 N. Abbe Road
Elyria, Ohio 44035
www.haywoodcivilengineering.com
(440) 365-9831 Office
(440) 365-3426 Fax

Boundary & Lot Split Survey

0 25 50 100 200
SCALE: 1 IN. = 50 FT.

STATE OF OHIO
DALE R. HAYWOOD
S-8284
REGISTERED
PROFESSIONAL SURVEYOR

Dimensions shown on this plat are in feet and decimal parts thereof, all bearings are to an assumed meridian and intended to describe angles only. Permanent monuments were found or set at all points indicated hereon, all of which I certify to be correct.

The basis of bearings is the centerline of Grafton Road – North 63°18'20" West.

Dale Haywood 11/28/05
Dale R. Haywood, P.S. Date
Registered State of Ohio Surveyor No. 8284

COPY

November 2005
Project #05-336 Messaros