PPN. 07-00-024-102-058, 059
07-00-013-000-254, 255

SURVEY
OF PART OF
RIDGEVILLE TWP LOTS 13 AND 24
CITY OF N. RIDGEVILLE COUNTY OF LORAIN
STATE OF OHIO

PREPARED FOR
RICHARD AND MARSHA CLAPHAM
35135 LORAIN RD.
N. RIDGEVILLE, OH

No 02096

APPROVED
LORAIN CO.
MAP DEPT
DATE
PAGE 07-00-024-B
BY

STATE OF OHIO
DANE A. HAPONEK
S-6211
REGISTERED SURVEYOR

DATE: OCT 2005
SCALE: 1"=30'

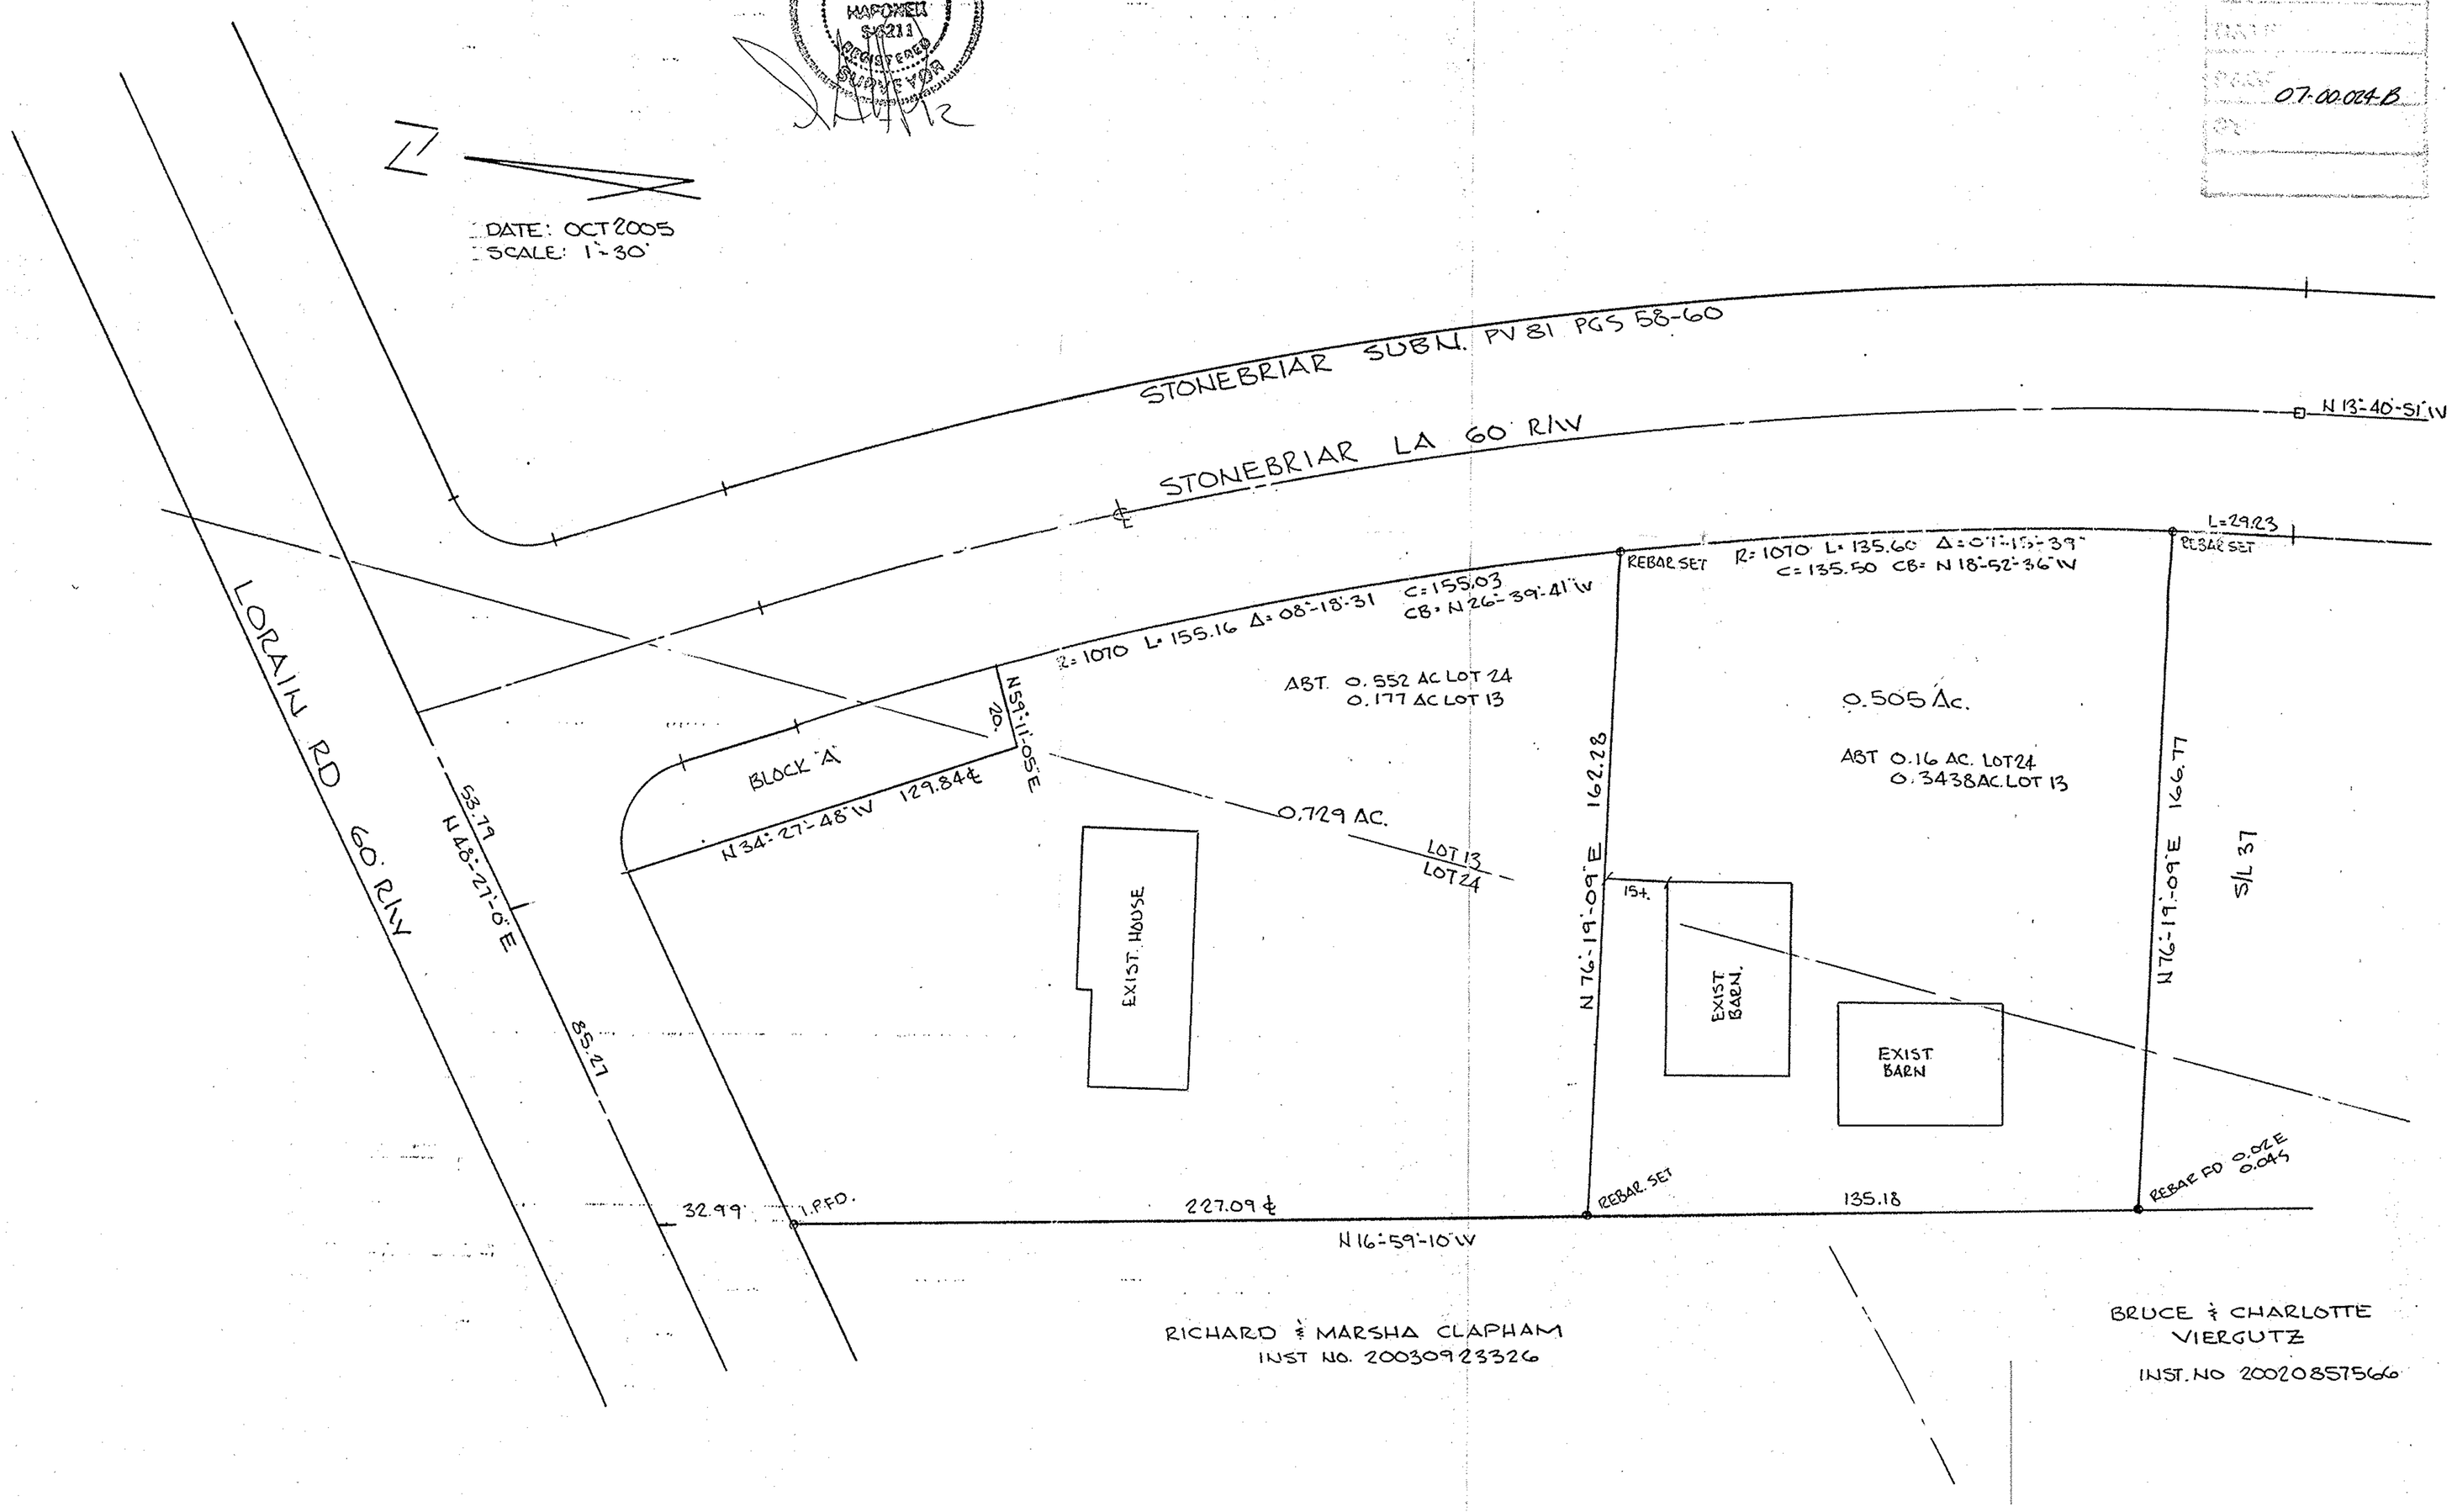

RICHARD & MARSHA CLAPHAM
INST NO. 20030923326

BRUCE & CHARLOTTE VIERGUTZ
INST. NO 20020857566

04.08