LOT SPLIT & ASSEMBLY PLAT

FOREST CITY TECHNOLOGIES

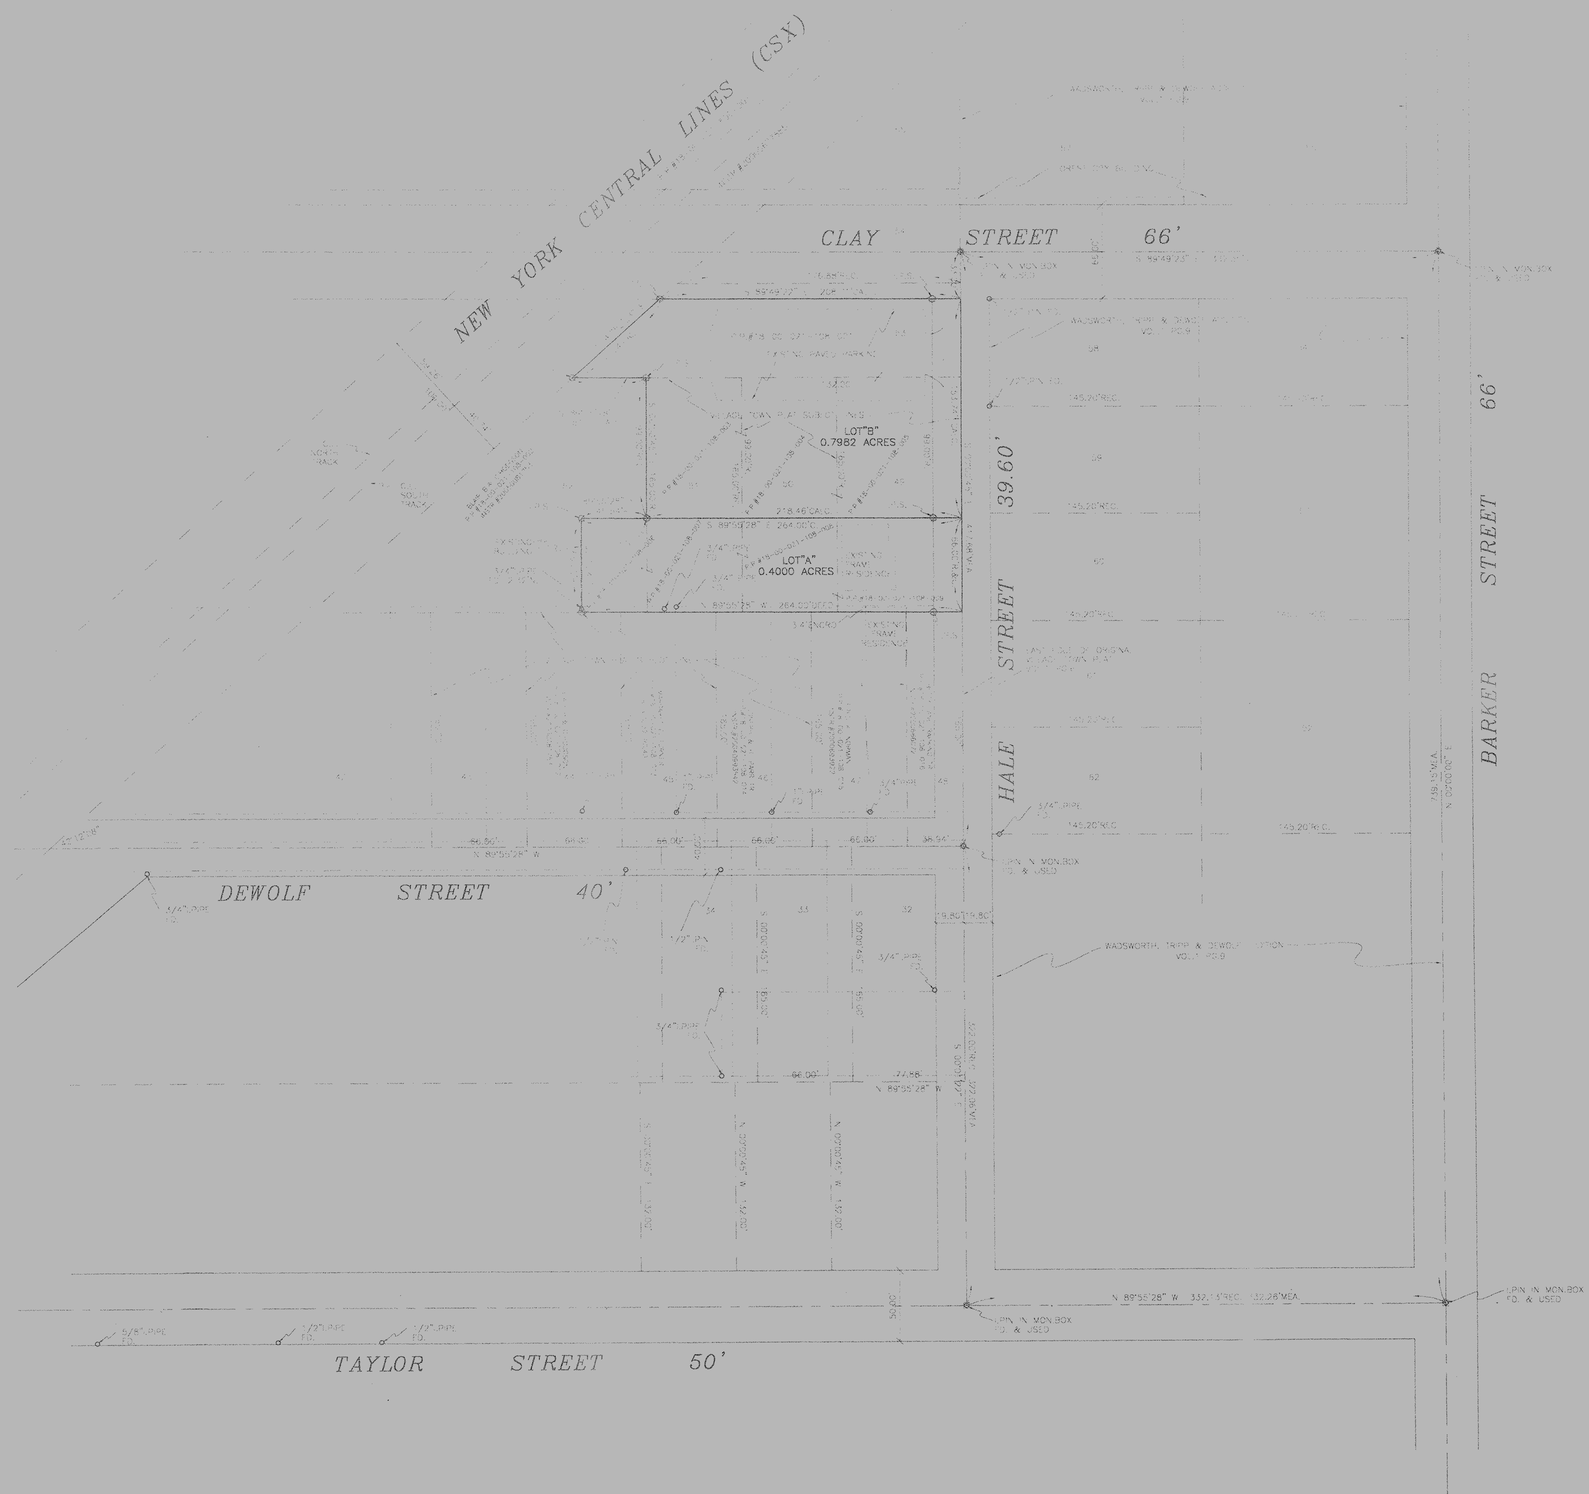

Approved by the Village of Wellington, Lorain County, Planning Commission, no plat required.

Chairman, Planning Commission
Village of Wellington, Ohio

SURVEYOR'S STATEMENT

DISTANCE ARE EXPRESSED IN FEET AND DECIMAL PARTS THEREOF. BEARINGS ARE TO AN ASSUMED MERIDIAN AND ARE USED TO INDICATE ANGLES ONLY. PERMANENT MONUMENTS WERE FOUND OR SET AS INDICATED HEREON.

O ..... I.P.S. INDICATES A 5/8" IRON PIN WITH IDENTIFICATION CAP SET.

Δ ..... M.N.S. INDICATES A MAGNETIC NAIL SET.

ALL OF WHICH I DECLARE TO BE CORRECT TO THE BEST OF MY ABILITIES AND BELIEF.

THOMAS M. SNEZEK, R.L.S. #7051 — DATE 12-9-05

STATE OF OHIO — THOMAS M. SNEZEK S-7051 — SURVEYOR

SNEZEK & ASSOCIATES, L.L.C.

3496 COLLETTA LANE
(216) 671-4902
FAX (216) 941-2431

CLEVELAND, OHIO
44111
12/08/05

PROJECT #0524 LS&A