PPN: 21-02-019-000-041 > 043
Pg. 21-E

MAP OF SURVEY AND LOT SPLIT

PREPARED FOR

FRANK P. AND MARY S. SIMONSON

SITUATED IN THE TOWNSHIP OF HUNTINGTON, COUNTY OF LORAIN, STATE OF OHIO AND BEING KNOWN AS PART OF ORIGINAL HUNTINGTON TOWNSHIP LOT 19, TRACT 2. ALSO BEING KNOWN AS PART OF THOSE LANDS DEEDED TO FRANK P. AND MARY S. SIMONSON IN DEED VOL. 1403, PAGE 271 OF LORAIN COUNTY DEED RECORDS.

APPROVED
LORAIN CO
MAP DEPT
DATE 4-17-06
PAGE 21-E
BY JWhfield
#06-02135
M 02135

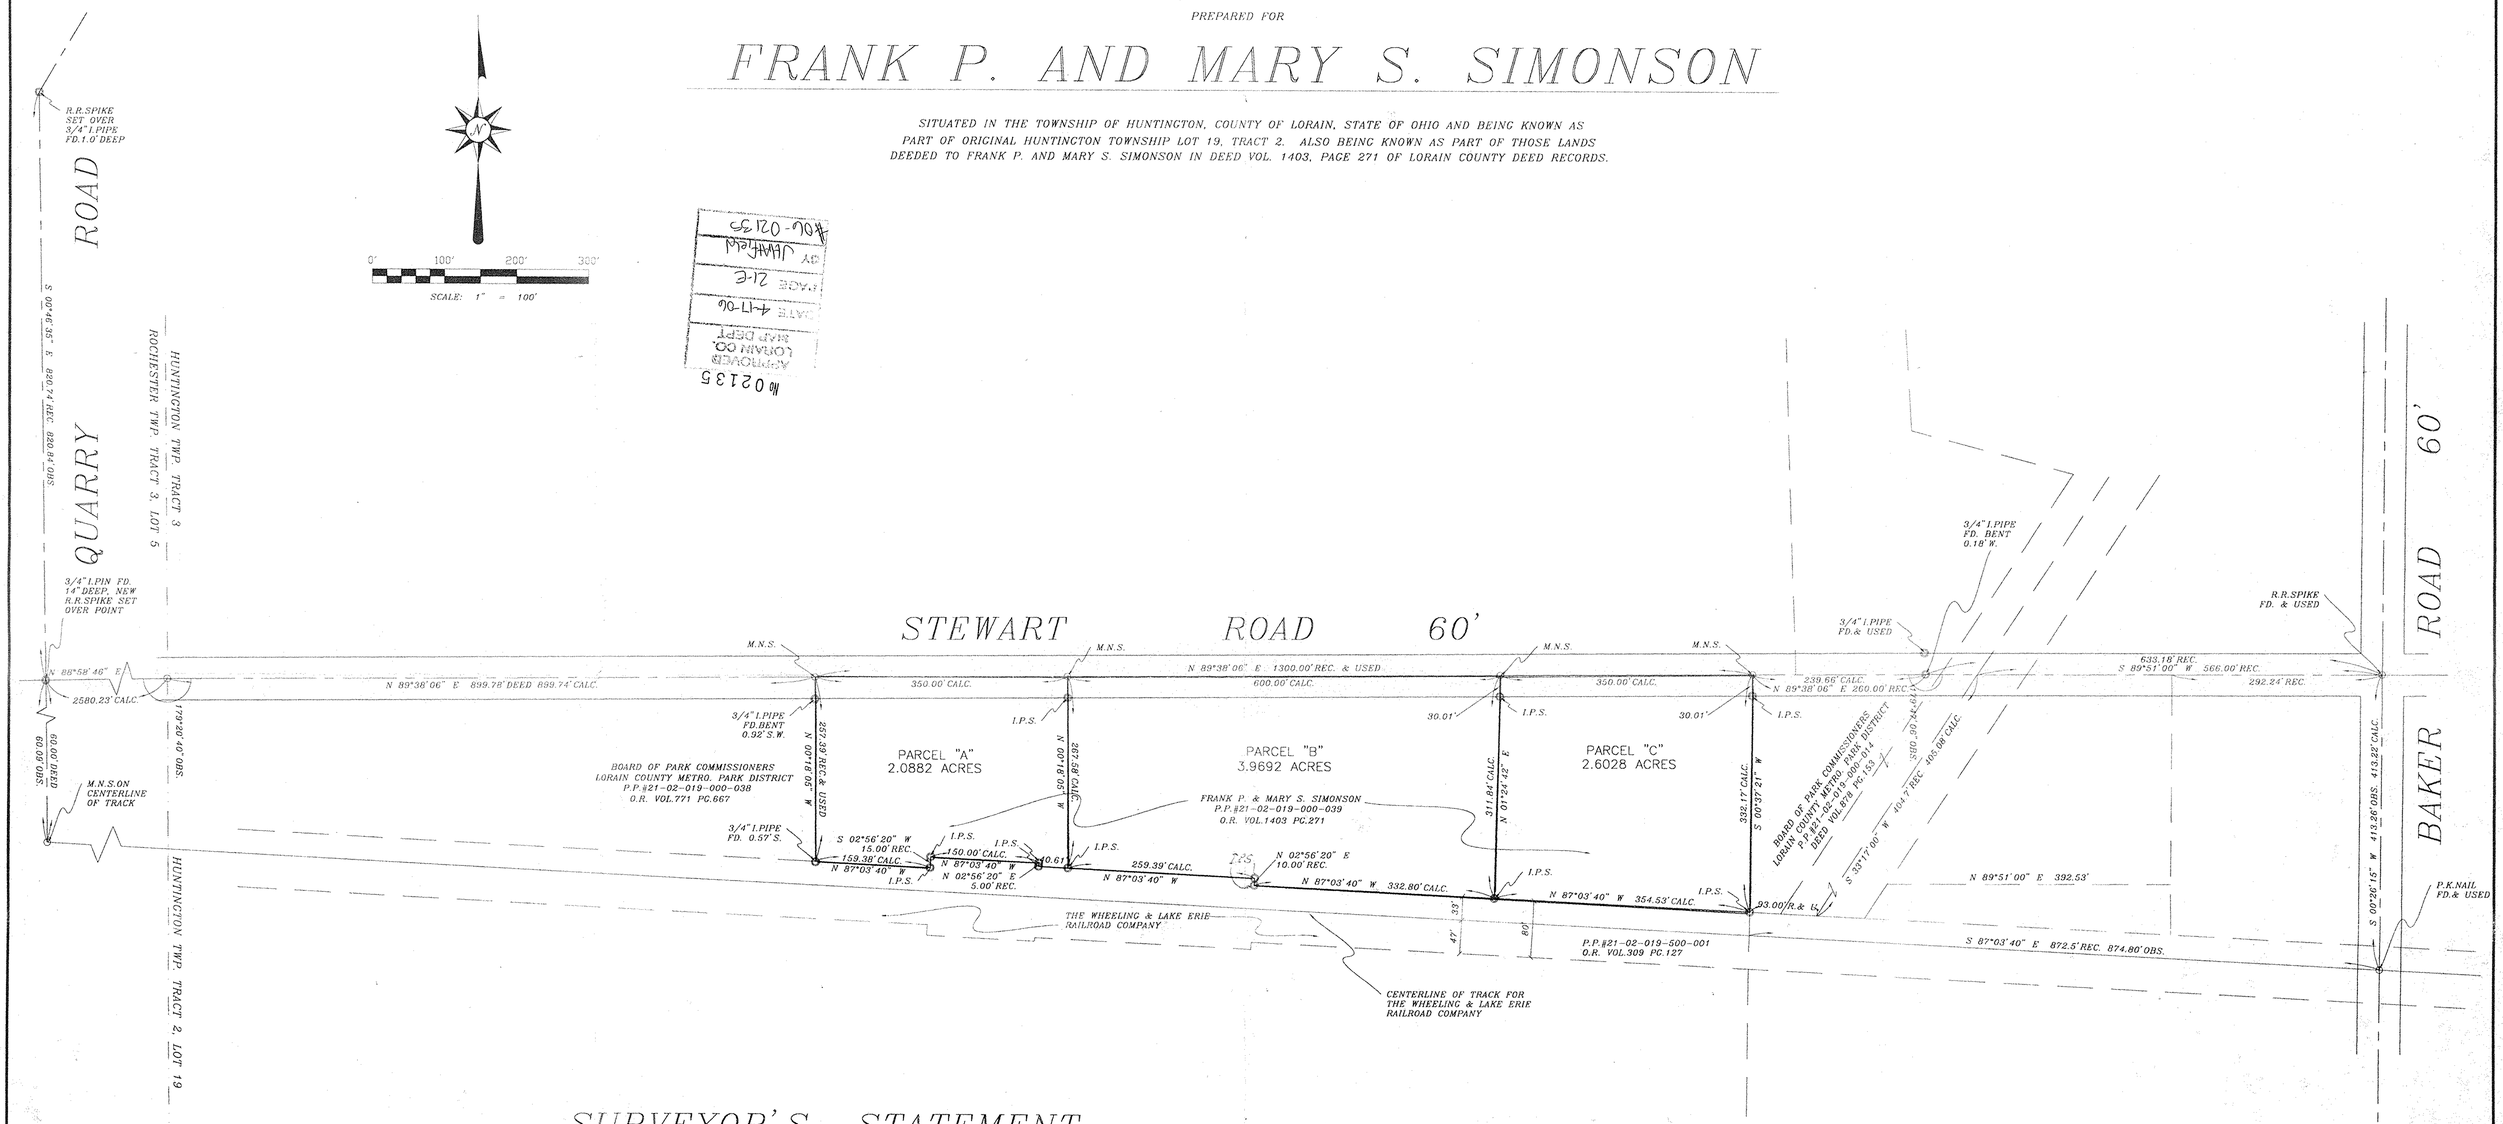

SURVEYOR'S STATEMENT

DISTANCES ARE EXPRESSED IN FEET AND DECIMAL PARTS THEREOF. BEARING ARE TO AN ASSUMED MERIDIAN AND ARE USED TO INDICATE ANGLES ONLY. PERMANENT MONUMENTS WERE FOUND OR SET AS INDICATED HEREON —O— I.P.S. INDICATES A 5/8" IRON PIN WITH IDENTIFICATION CAP SET. —⊖— M.N.S. INDICATES A MAGNETIC NAIL SET. ALL OF WHICH I DECLARE TO BE CORRECT TO THE BEST OF MY ABILITIES AND BELIEF.

Thomas M. Snezek
THOMAS M. SNEZEK, R.L.S. 7051

8-23-05
DATE

STATE OF OHIO
THOMAS M. SNEZEK
S-7051
SURVEYOR

SIMONSON #0512 8/17/05