BOUNDARY SURVEY

for

BAUMGARTNER & O'TOOLE

SITUATED IN THE TOWNSHIP OF GRAFTON, COUNTY OF LORAIN, STATE OF OHIO AND KNOWN AS BEING ORIGINAL GRAFTON TOWNSHIP LOT NUMBER 93 AND PART OF ORIGINAL GRAFTON TOWNSHIP LOT NUMBER 94.

GRAPHIC SCALE
0 80 160 320
(IN FEET)
SCALE: 1" = 160'

BASIS OF BEARINGS:
A PORTION OF THE CENTERLINE OF NEFF ROAD WHICH WAS ASSUMED TO BE "DUE EAST"

AS SURVEYED IN JANUARY OF 2006

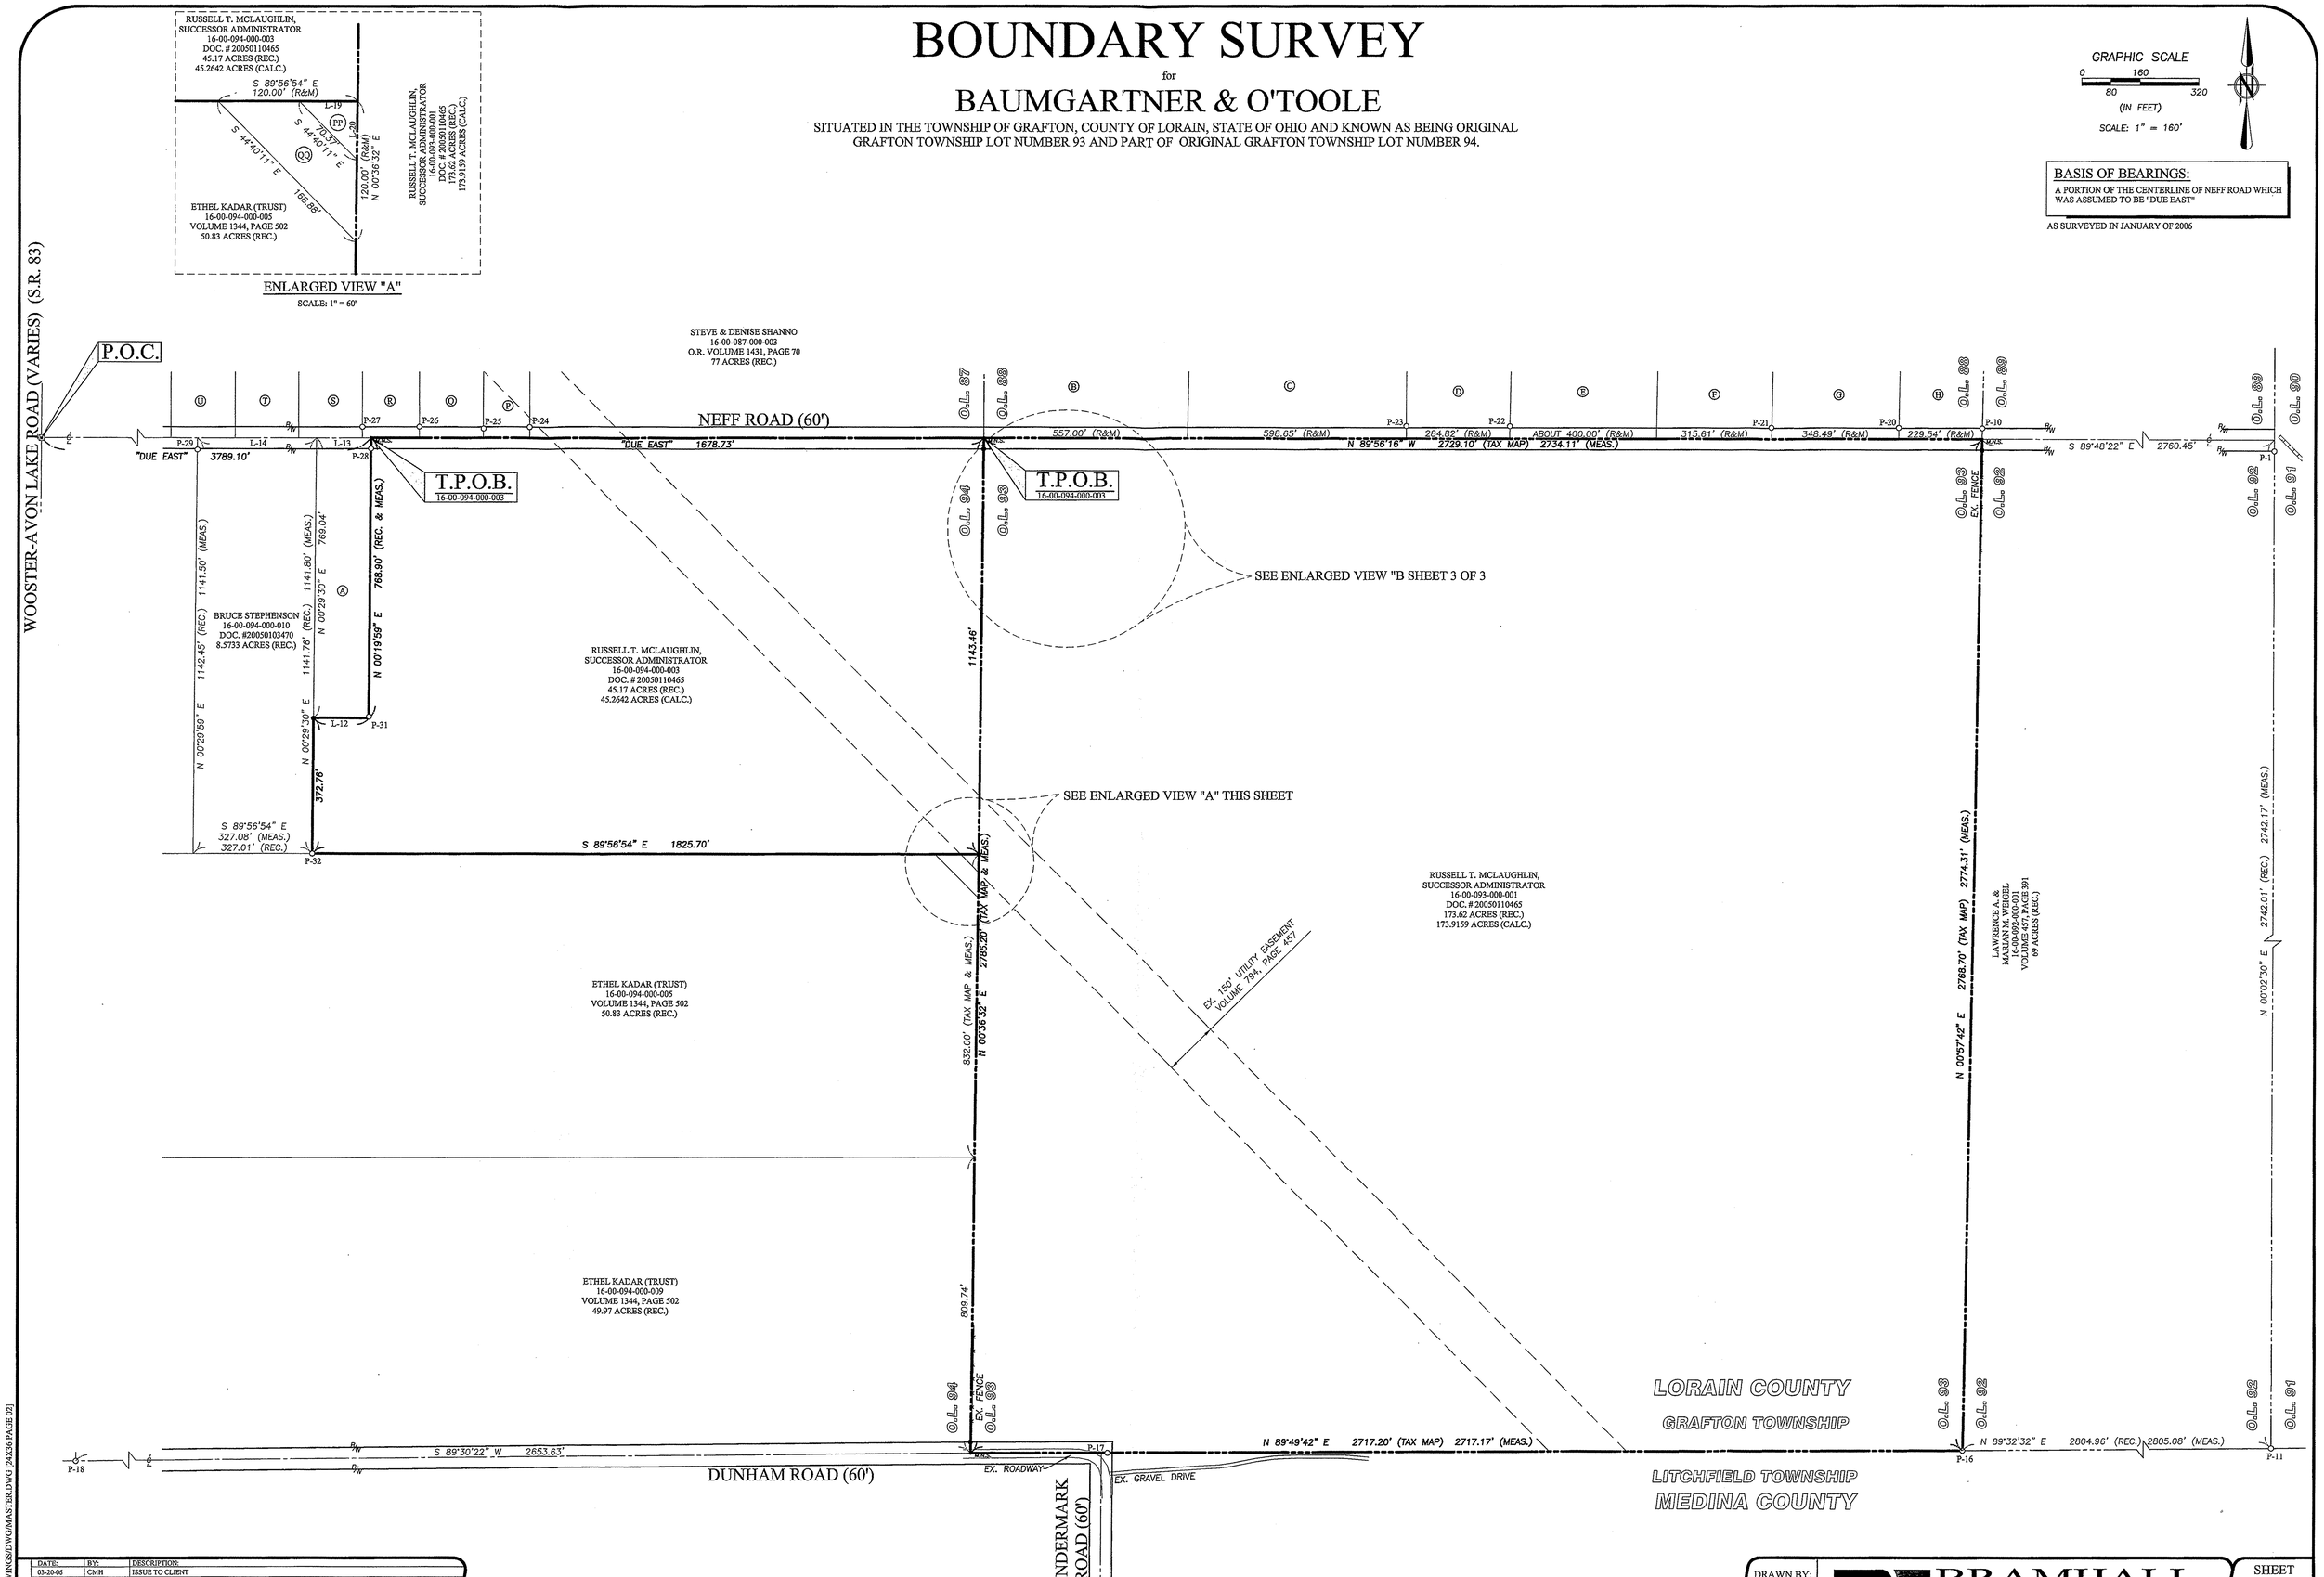

REVISION	DATE:	BY:	DESCRIPTION:
	03-20-06	CMH	ISSUE TO CLIENT

DRAWN BY: BDA
CHECKED BY: CMH

BRAMHALL
ENGINEERING AND SURVEYING CO., INC.
37307 HARVEST DRIVE AVON, OHIO 44011

SHEET 2 OF 3

JOB NO. 05-2216

J:\05221\6\DRAWINGS\DWG\MASTER.DWG [24X36 PAGE 02]