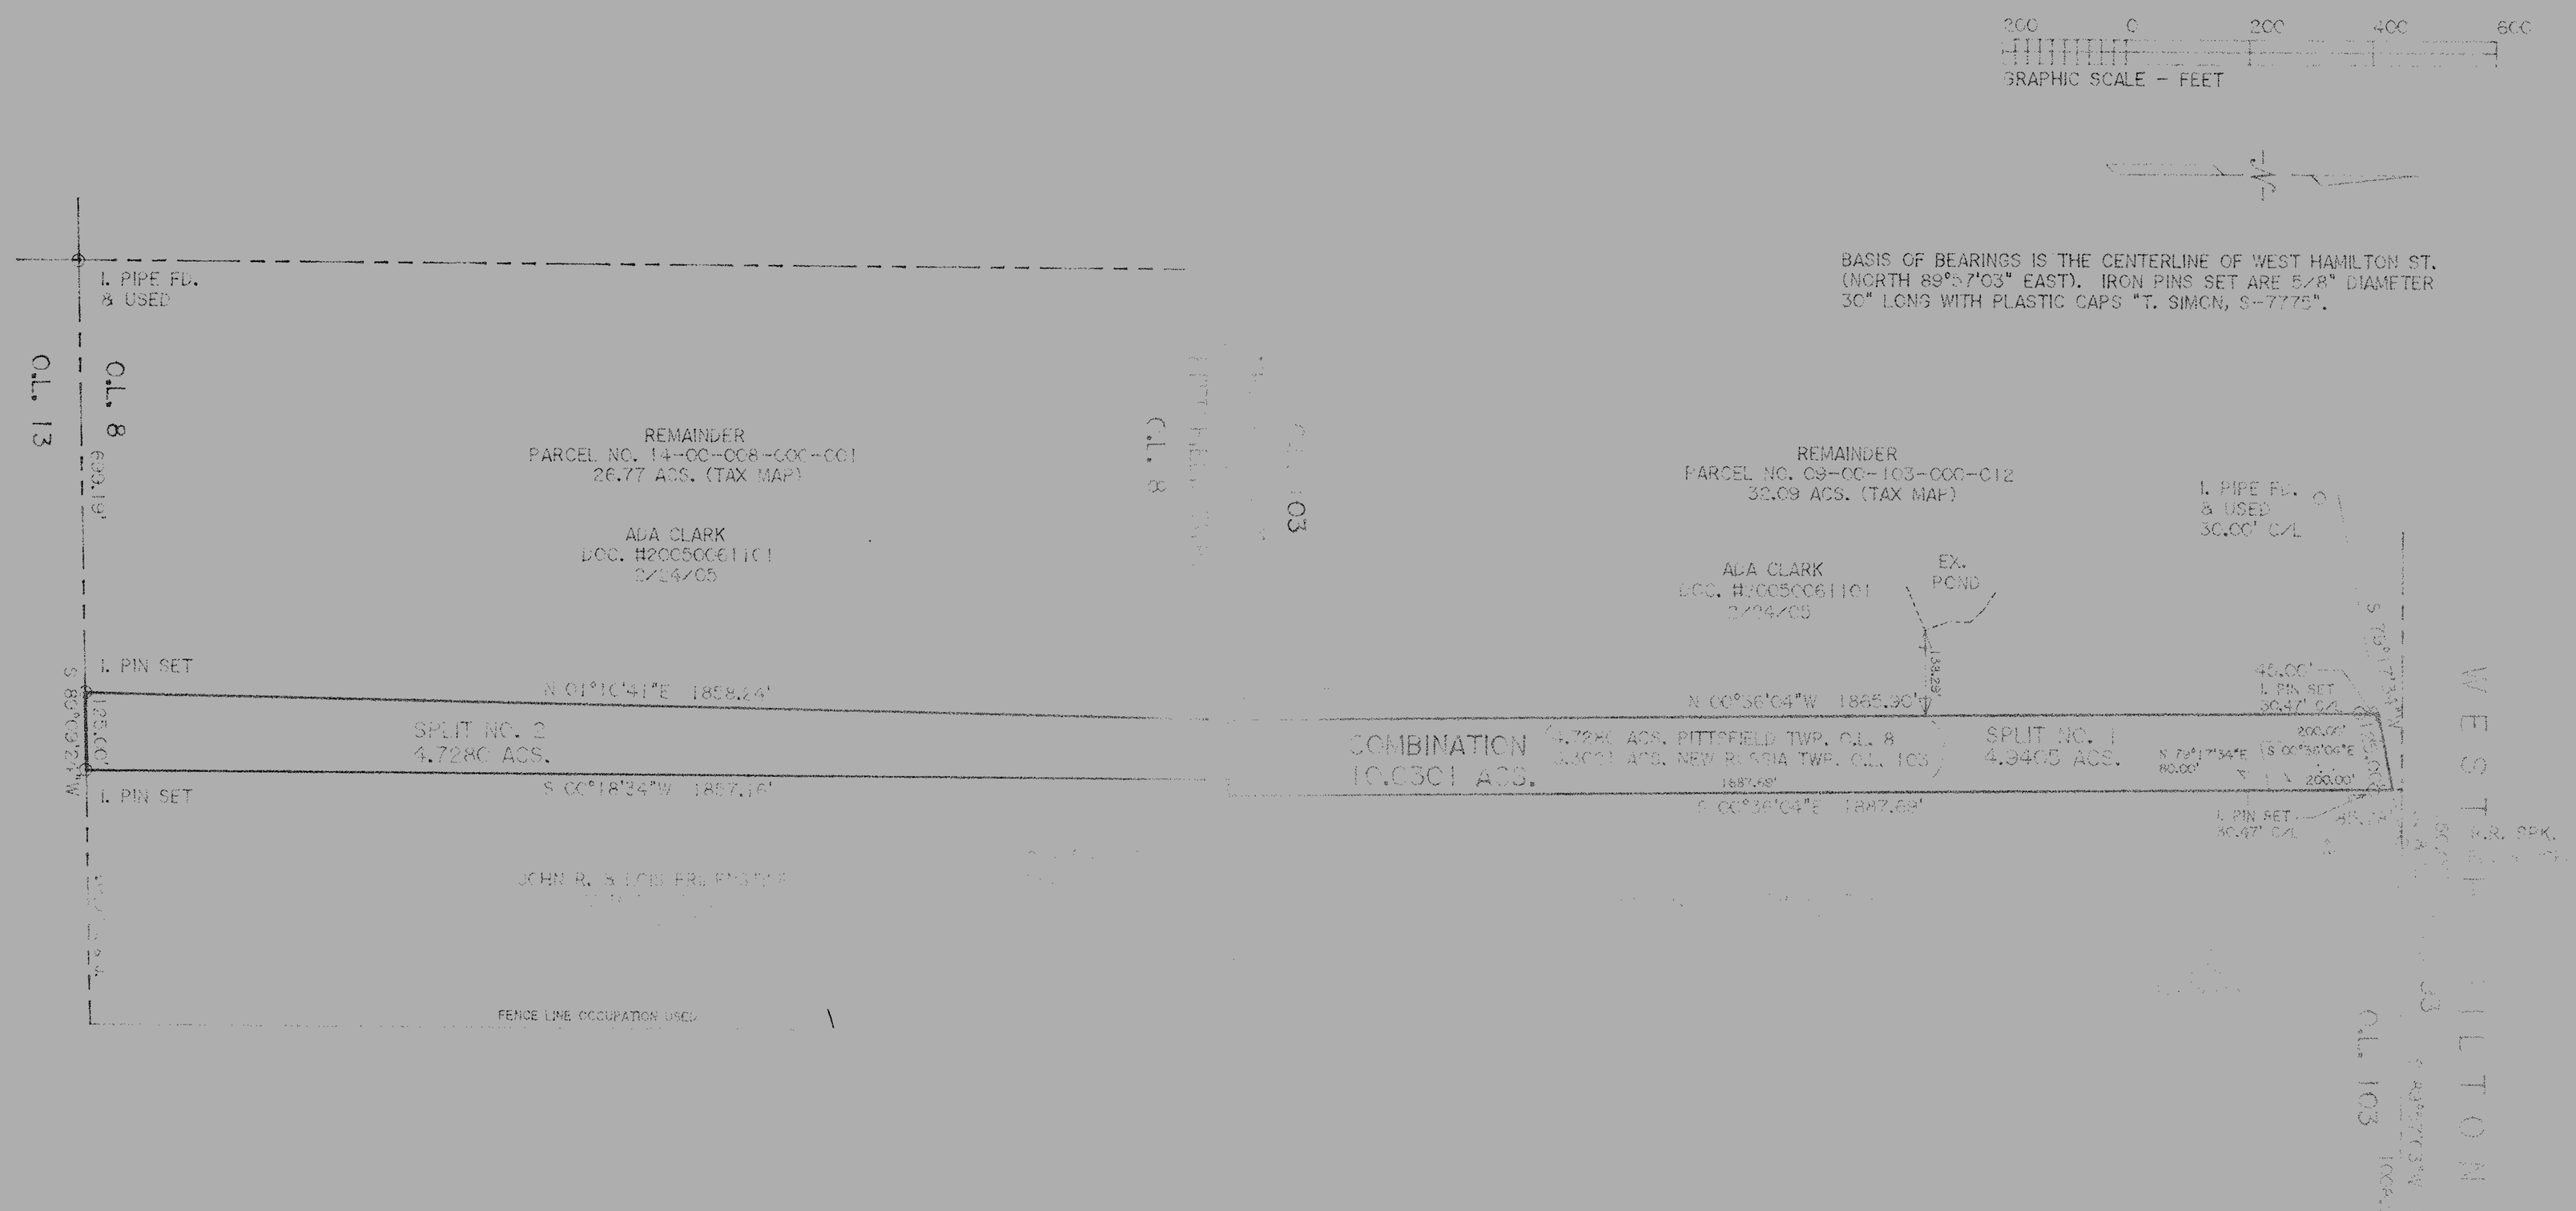

Split 06-02137

PPN: 09-00-103-000-019 thru 021

No 02137
4-24-06
9-B, 103-B
RJ Hatfield
#06-02137

THE BEARINGS SHOWN ON THIS PLAT ARE EXPRESSED IN THE [illegible] SYSTEM AND ARE BASED UPON [illegible] AS SHOWN HEREON. ALL DISTANCES SHOWN ARE IN FEET AND DECIMALS THEREOF. ALL IRON PINS SET AT ALL LOT CORNERS AND ANGLE POINTS UNLESS OTHERWISE NOTED. I CERTIFY THAT THIS SURVEY IS CORRECT.

THOMAS A. SIMON
PROFESSIONAL SURVEYOR

PLAT OF SURVEY, SPLIT & COMBINATION FOR ADA CLARK

LOT NUMBERS 46 OF THE TOWNSHIP OF NEW RUSSIA TOWNSHIP, LOT NO. 103 AND PITTSFIELD TOWNSHIP, LOT NO. 8

COUNTY OF LORAIN STATE OF OHIO

SURVEYED, [illegible] DRAWN BY T.A.S.

THOMAS SIMON & ASSOCIATES, INC.
PROFESSIONAL LAND SURVEYORS
COBBLESTONE CORNER PROFESSIONAL CENTER
39049 CENTER RIDGE ROAD
NORTH RIDGEVILLE, OHIO 44039
(440) 327-2925
FAX 327-2964