PLAT OF SURVEYS FOR
THE HEIRS OF GEORGE LANG
ORIGINAL LOT 25 RIDGEVILLE TWP.
NORTH RIDGEVILLE CITY
LORAIN COUNTY OHIO
SCALE: 1" = 100' AUGUST-1975
Gary E. Penfound Reg. Surveyor No. 4457
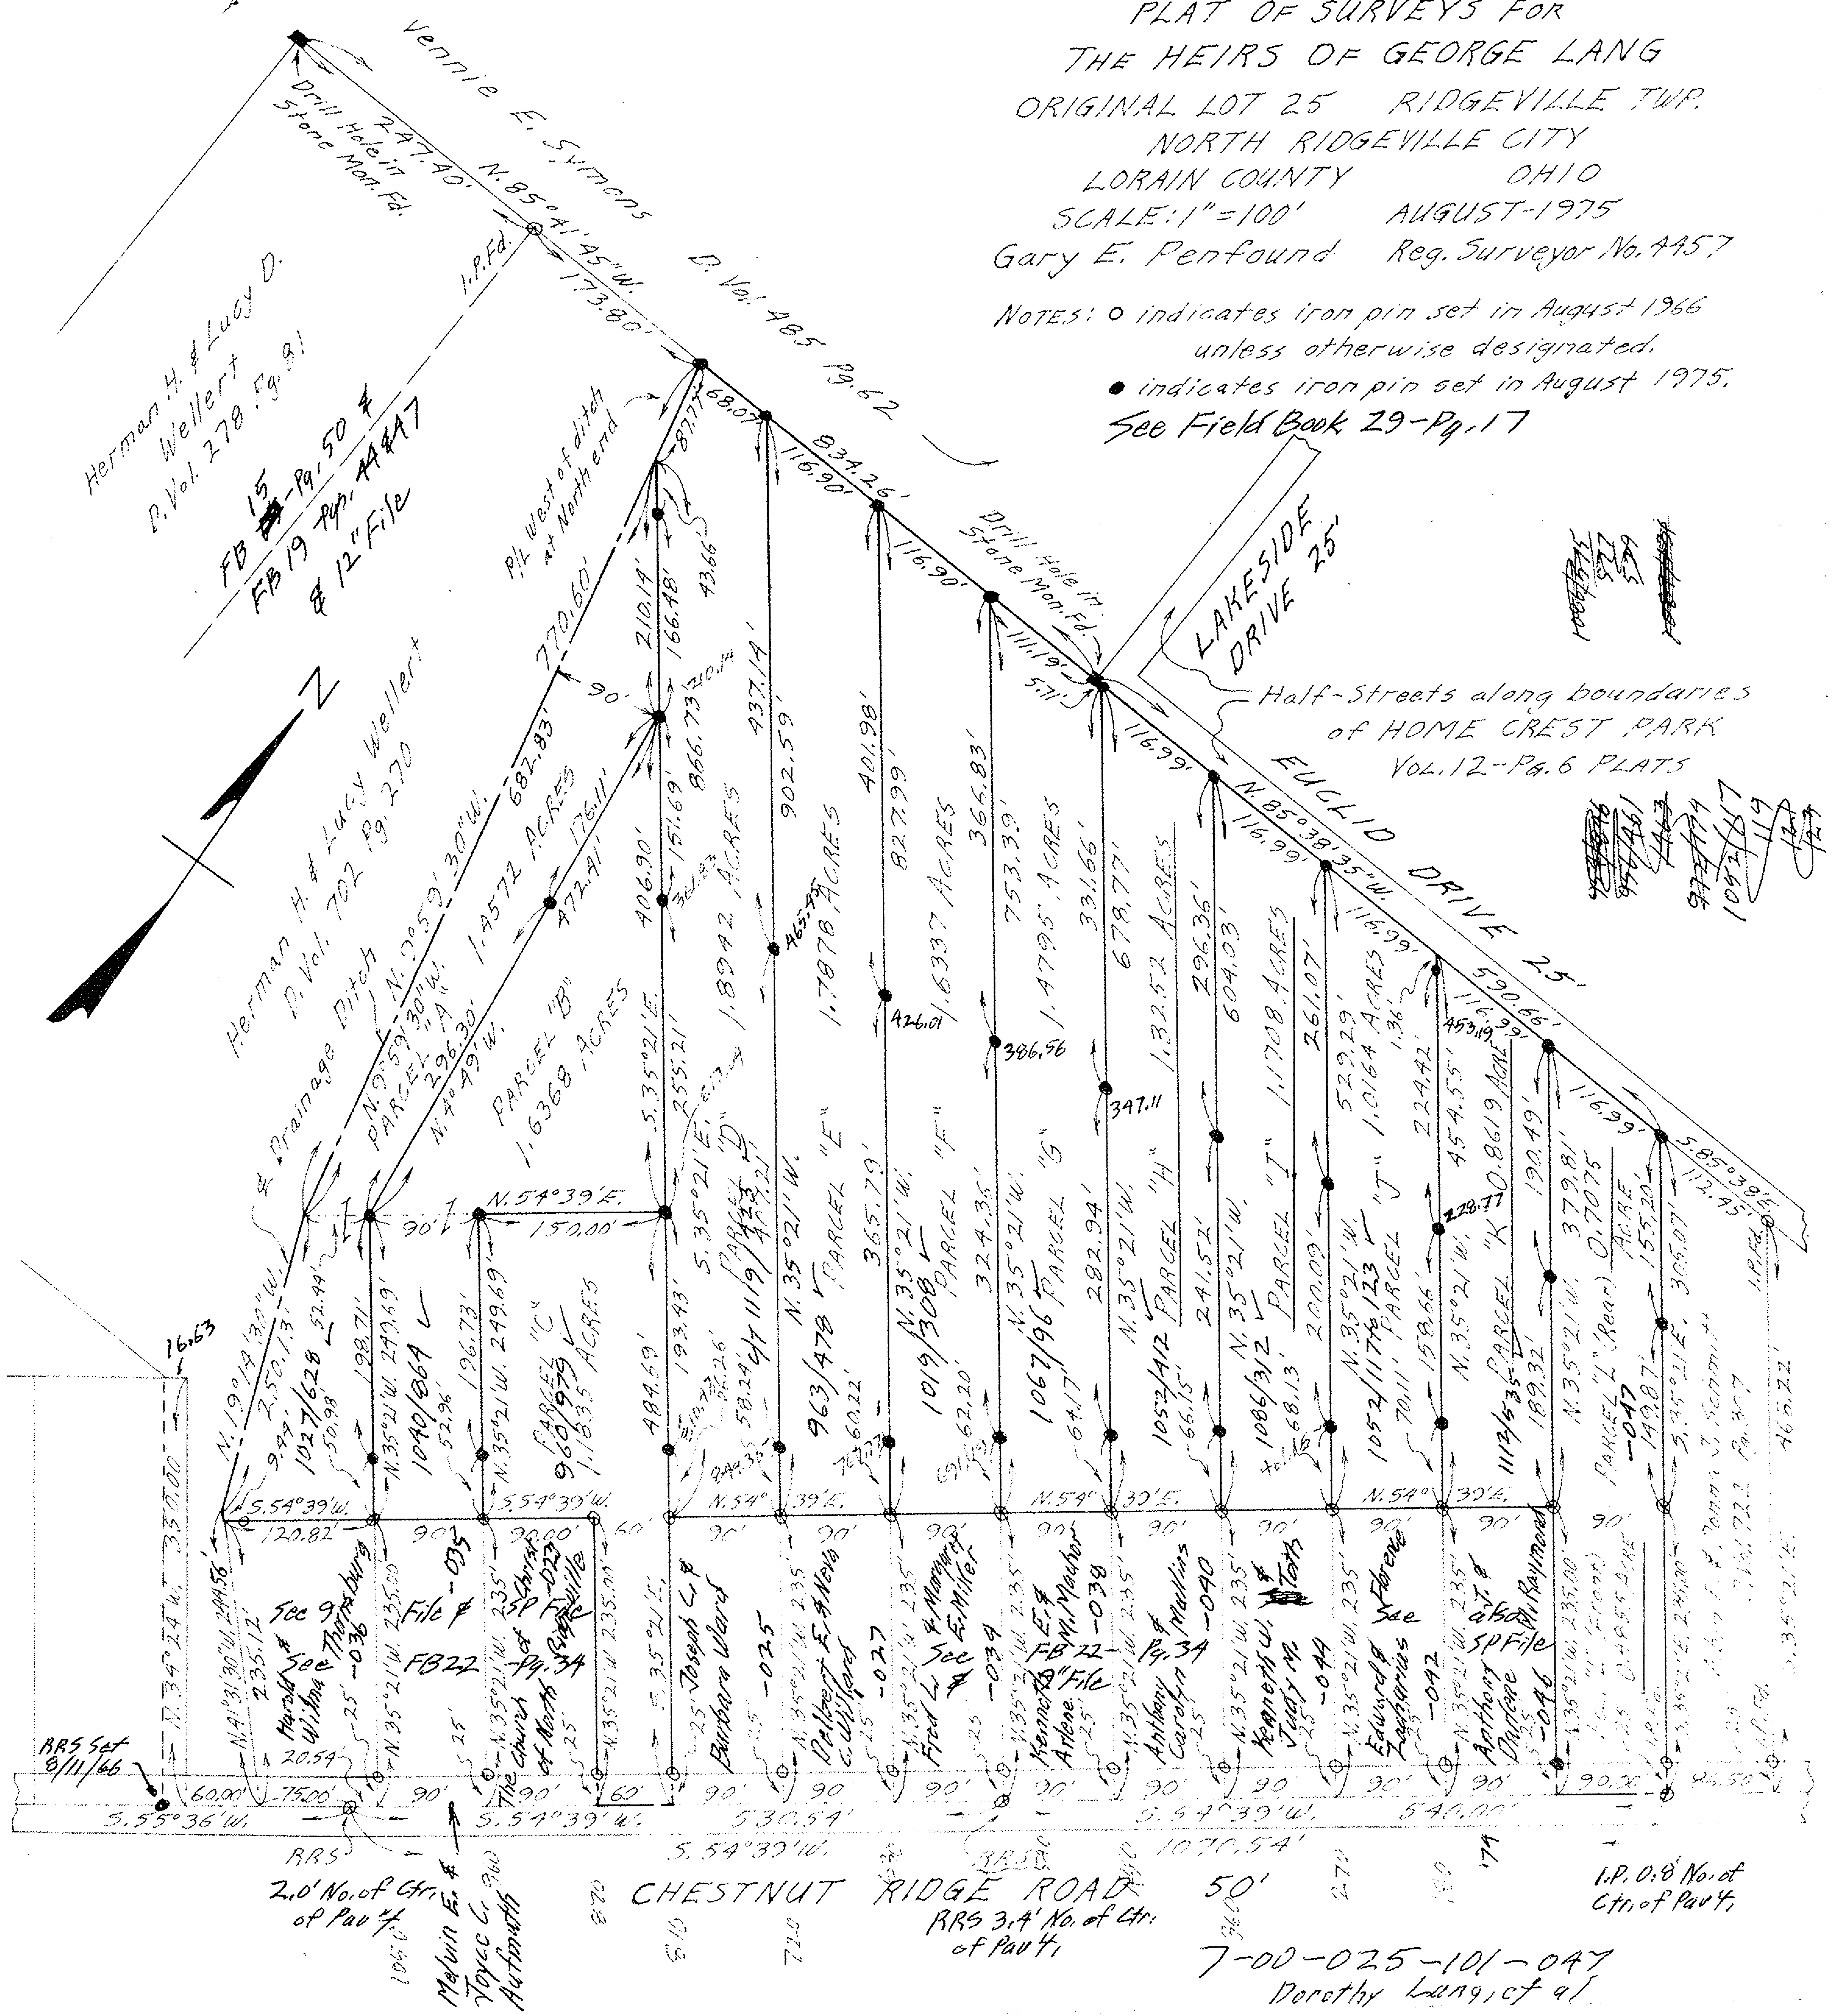
NOTES: o indicates iron pin set in August 1966 unless otherwise designated.
• indicates iron pin set in August 1975.
See Field Book 29-Pg. 17