LOT PLAN AND CONTOUR MAP OF

WELLERT SUBDIVISION (PROPOSED)

PART OF ORIGINAL LOT 25 RIDGEVILLE TOWNSHIP
NORTH RIDGEVILLE CITY LORAIN COUNTY OHIO
SCALE: 1" = 50' MARCH 1963
GARY E. PENFOUND REGISTERED SURVEYOR NO. 4457

OWNERS: HERMAN H. & LUCY D. WELLERT
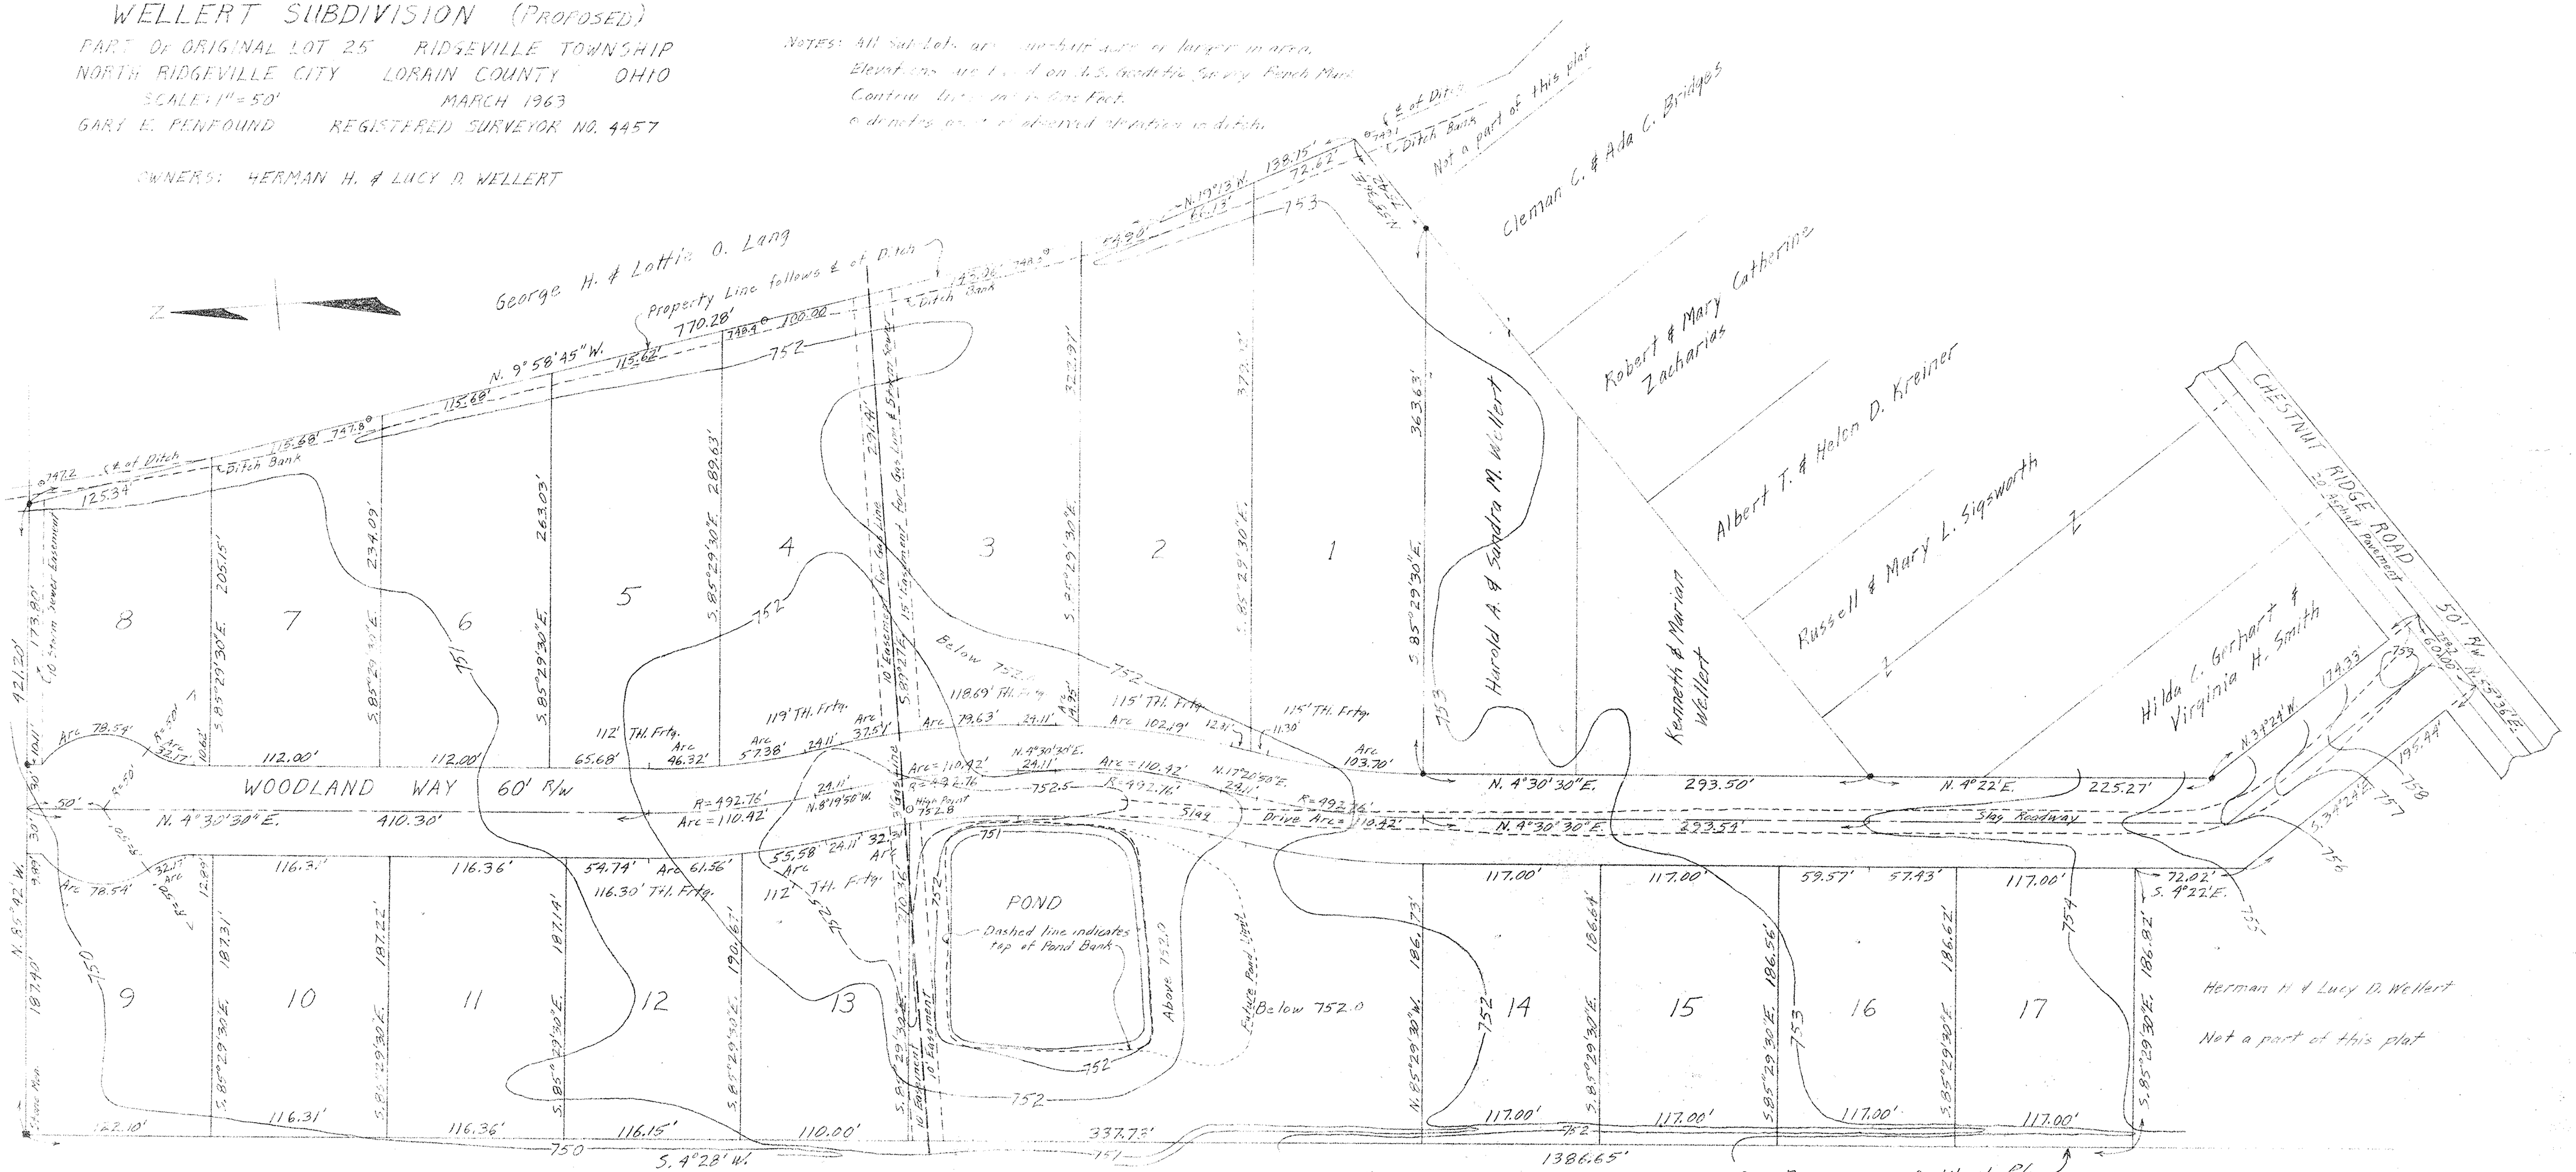
NOTES: All sub-lots are one-half acre or larger in area.
Elevations are based on U.S. Geodetic Survey Bench Mark.
Contour intervals are in feet.
⊙ denotes approximate observed elevation in ditch.