PLAT OF SURVEY FOR
CLARENCE F. & CATHERINE E. HAMKER
ORIGINAL LOTS NOS. 13-14 & 23 RIDGEVILLE TOWNSHIP
NORTH RIDGEVILLE CITY
LORAIN COUNTY OHIO
SCALE: 1" = 60' MAY-1974
Gary E. Pomfound Reg. Surveyor No. 4457
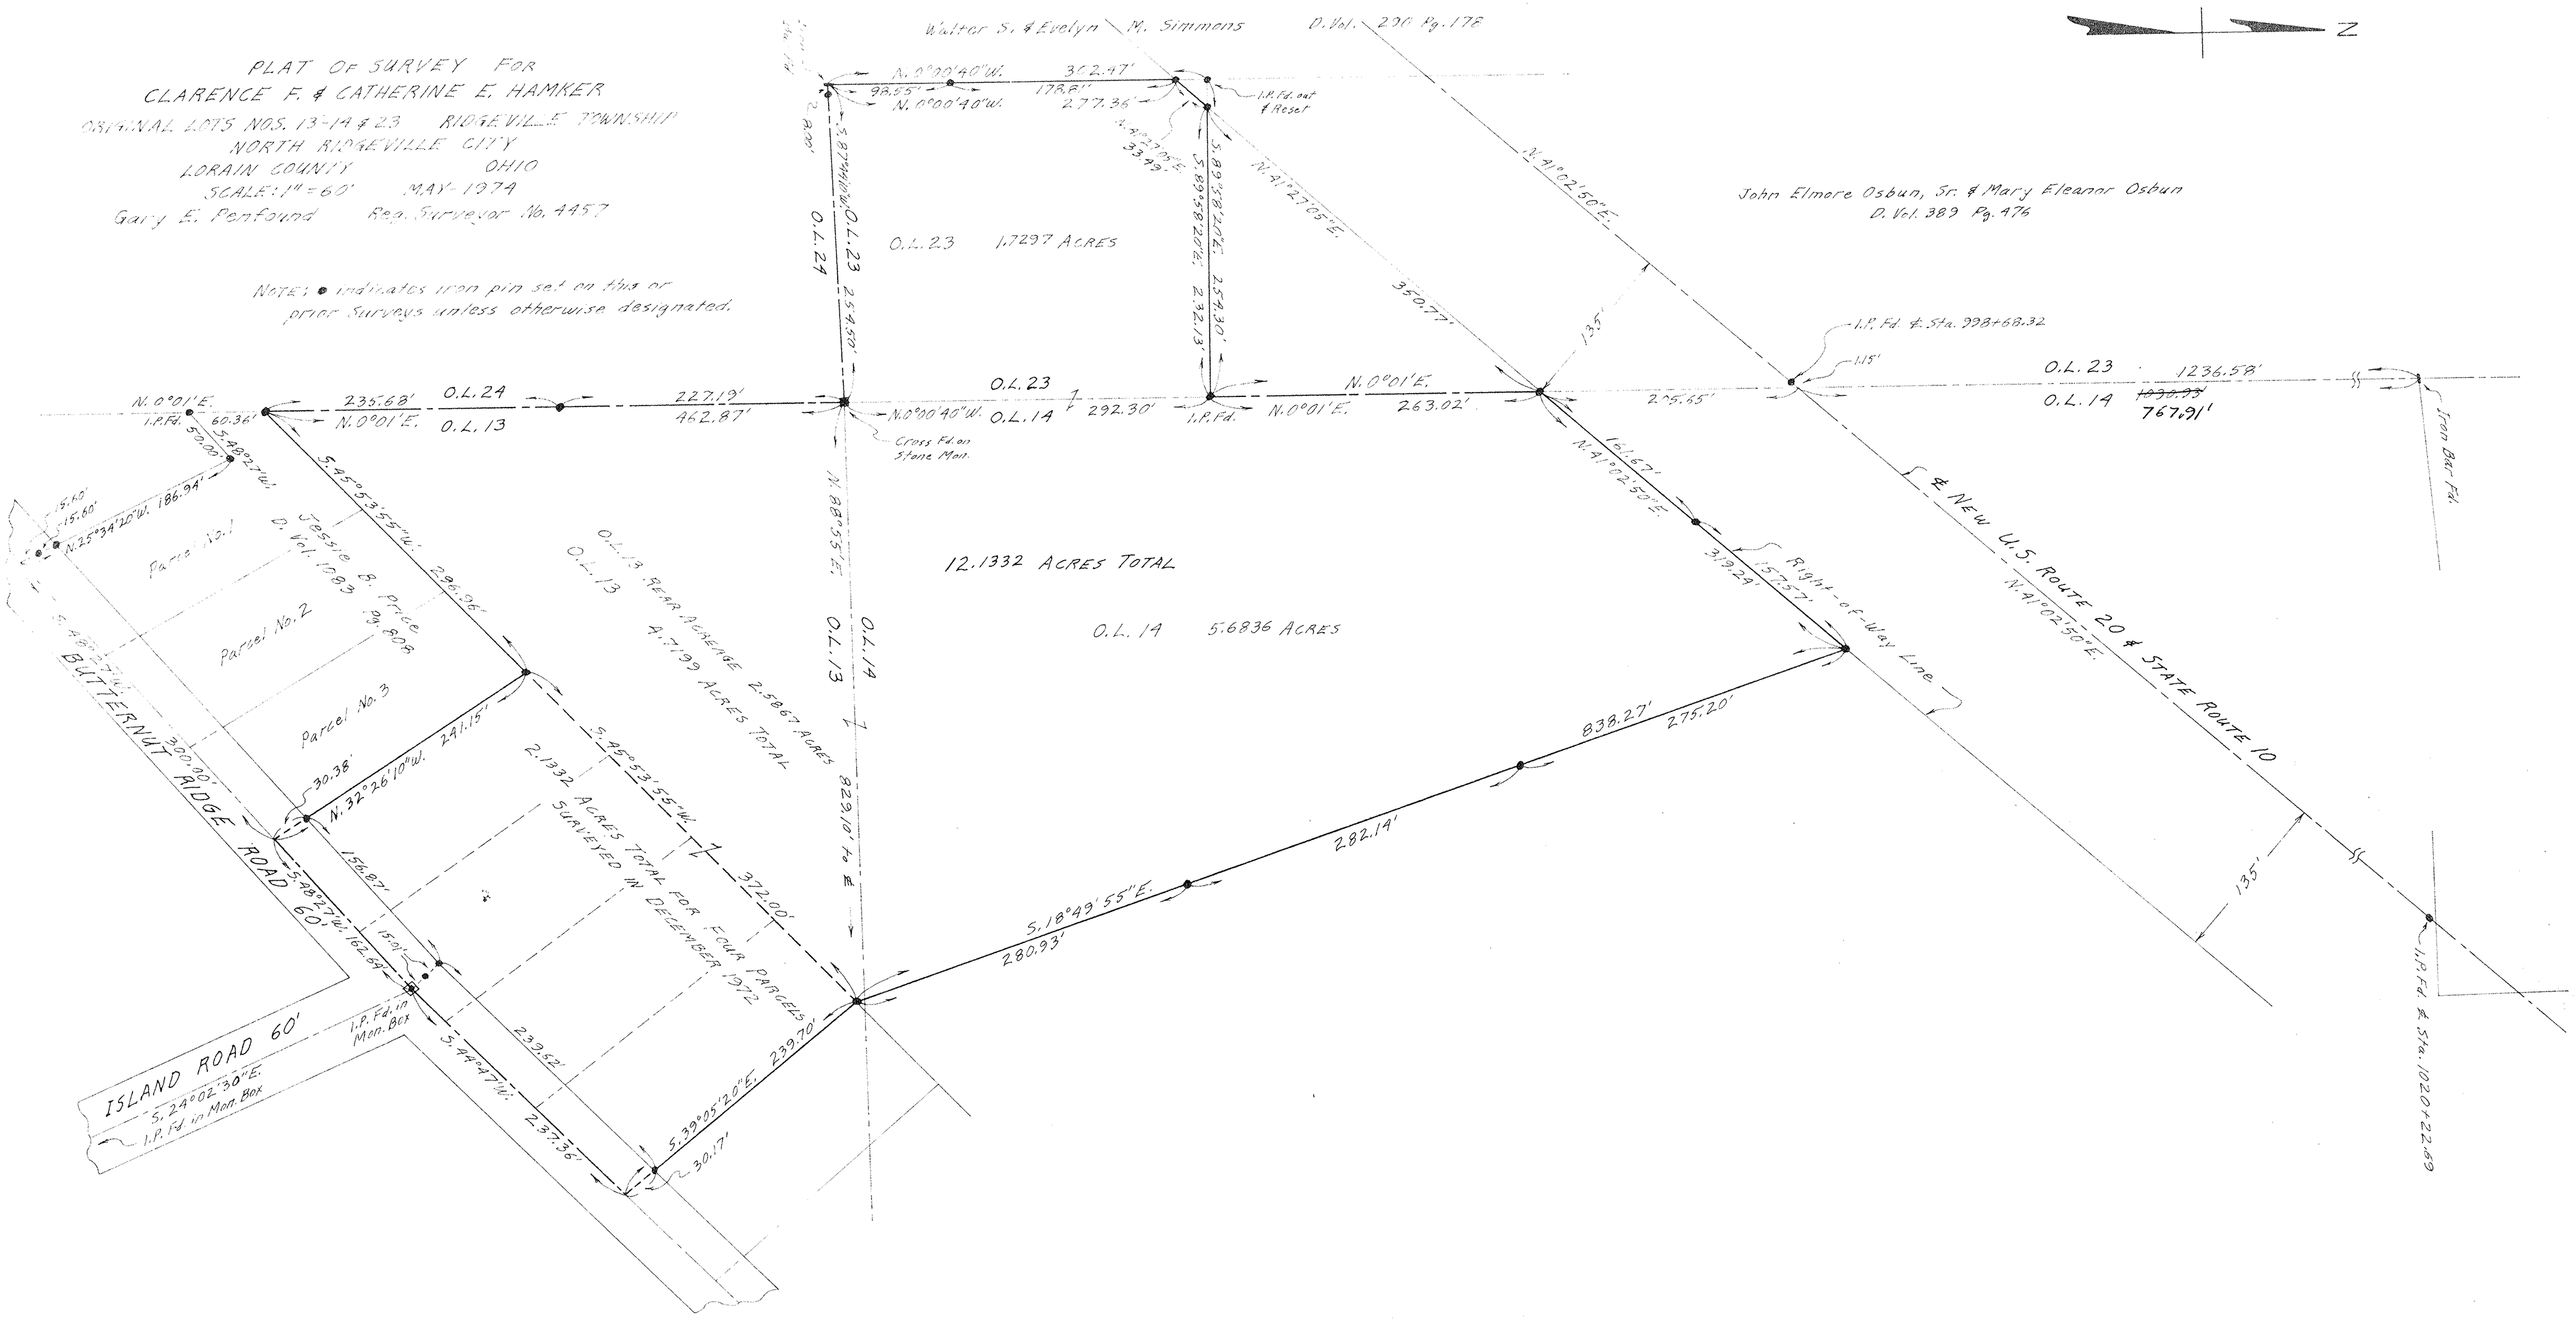
NOTE: ● indicates iron pin set on this or prior surveys unless otherwise designated.