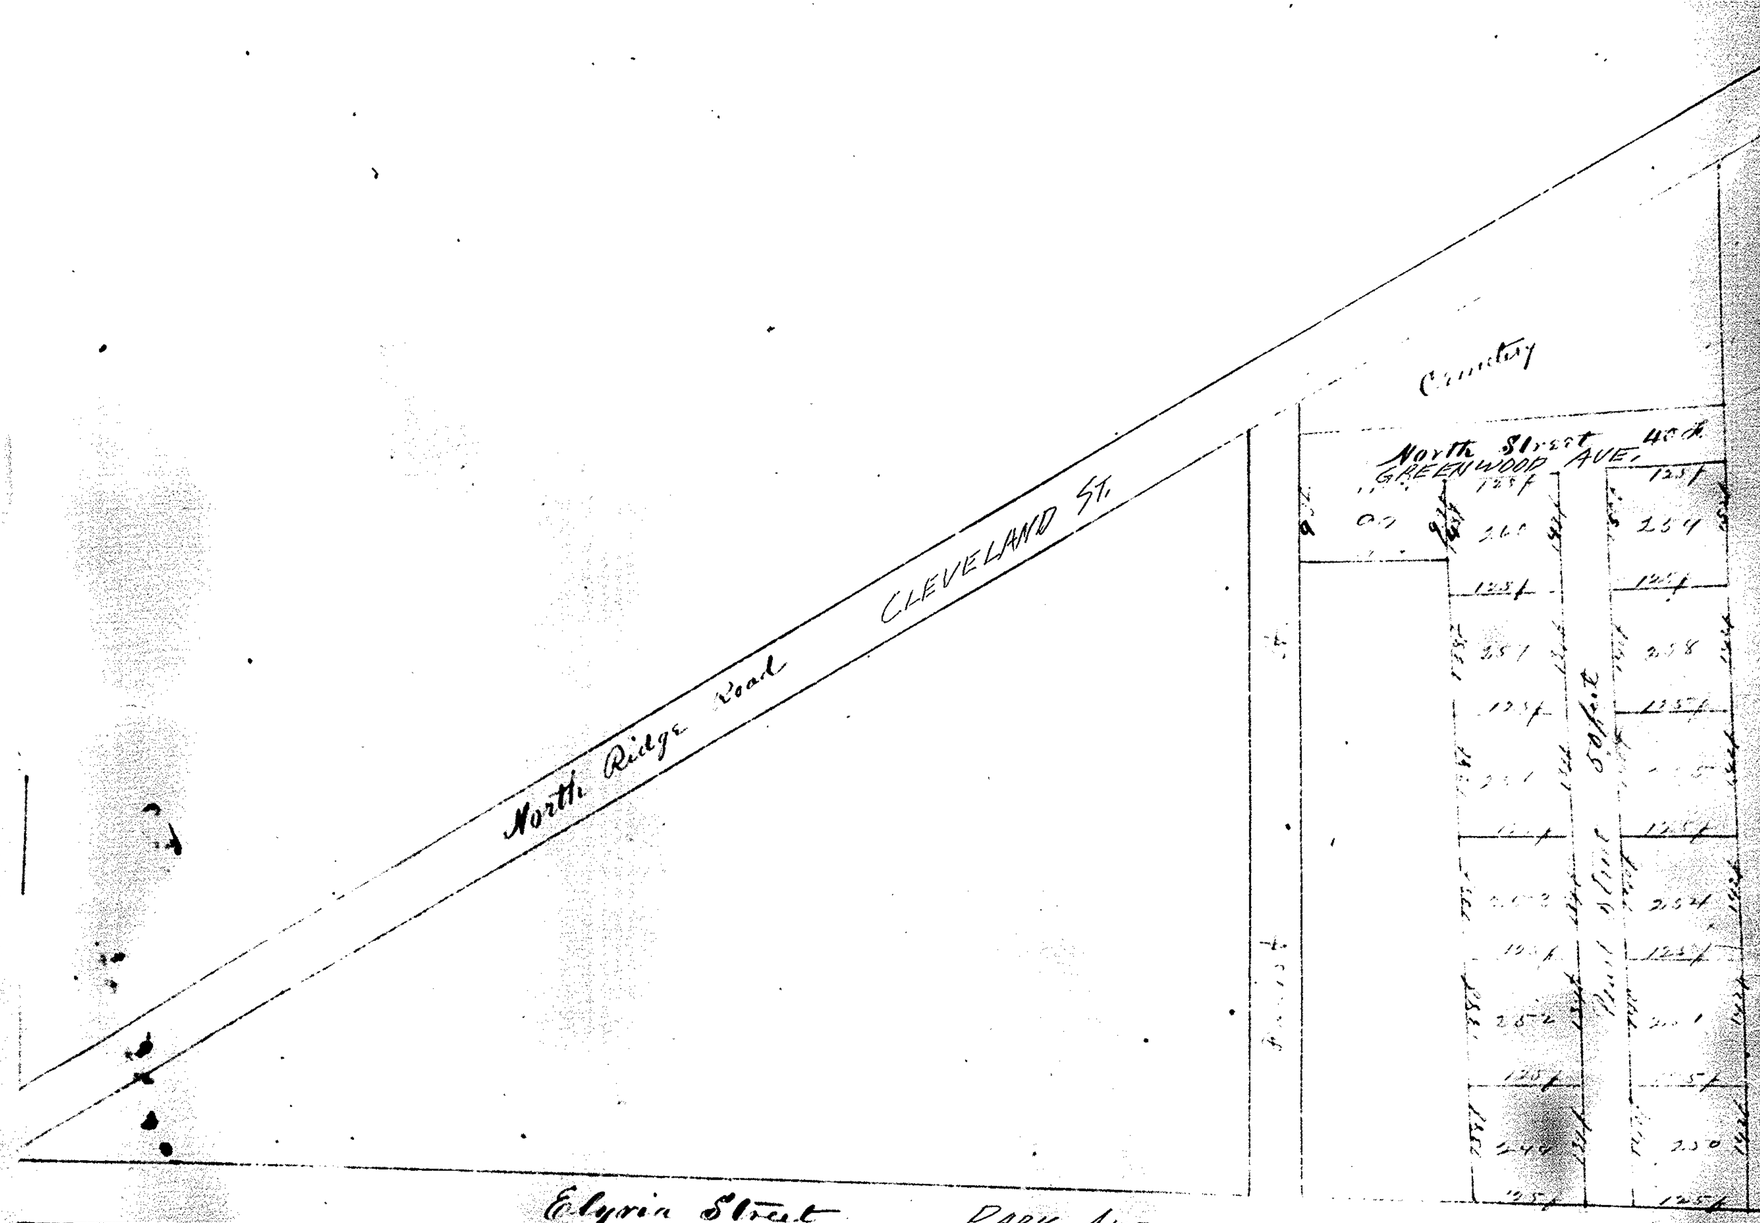

Adaline Pearls Additional Town Plat of Amherstville in the Township of Amherst Lorain County Ohio
And being a part of Township Lot number twenty three. I do hereby certify that I have Surveyed and Laid out the
Said additional Town plat of Amherstville and being Lots number [illegible] hundred and forty nine and two hundred
and sixty inclusive, causing a Stone to be planted at the south west corner of Lot number two hundred and forty nine
The said Lots laying north of Elyria Street & immediately south of the cemetery. [illegible] a Scale of 132 feet to the inch

March 1st 1871 H. Belden Surveyor

State of Ohio Lorain County S.S. } Signed and Sealed in presence of Homer Tyrrell C.C. Pearl

{ Adaline Pearl Seal
{ William Pearl Seal

Personally appeared before me a Notary Public in and [illegible] Adaline Pearl and
William Pearl who acknowledged that they did sign and seal the following [illegible] and the same is their free
And deed. I further certify that I did examine the said Adaline Pearl separate and apart from her said
Husband and did then and there make known to her the contents of this Plat and on that examination she declared that
She did voluntarily sign seal and acknowledge the same and that she is still satisfied therewith. In testimony whereof
I have hereunto set my hand and official seal this 7th day of March A.D. 1871 Homer Tyrrell Notary Public Seal

{ Recd March 7th 1871. Recorded March 29
{ 1871 [illegible] Tucker Recorder }